



| WINDOW & DOOR SCHEDULE   |                   |              |                        |                  |           |     |
|---|-------------------|--------------|------------------------|------------------|-----------|-----|
| ID   | MANUFACTURER      | MODEL NUMBER | R.O. (WxH)             | UNIT SIZE (S.F.) | U-VALUE   | QTY |
| A   | Harvey Industries | 2442         | 2'-6" x 4'-5 1/2"      | 7.51             | 0.32/0.30 | 5   |
| B   | Harvey Industries | 2442SG       | 2'-6" x 4'-5 1/2"      | 7.51             | 0.32/0.30 | 1   |
| C   | Harvey Industries | 2442-2       | 4'-10 1/4" x 4'-5 1/2" | 15.0             | 0.28/0.30 | 1   |
| D   | Harvey Industries | 24210-2      | 4'-10 1/4" x 3'-1 1/2" | 10               | 0.28/0.30 | 1   |
| E   | Harvey Industries | 6068         | 6'-0 1/4" x 6'-8 1/4"  | 39.74            | 0.34/0.26 | 1   |
| COMMENTS   |                   |              |                        |                  |           |     |
| 01. The rough opening dimensions as shown are based upon the manufacturer's printed specifications. The Builder shall verify the rough opening dimensions prior to their framing of said openings.   |                   |              |                        |                  |           |     |
| 02. Rough opening dimensions shown are MINIMUM for proper installation and may need to be increased to allow for the use of building wraps, flashing, sill or pan flashings, anchoring brackets or other materials. Adjusting rough opening dimensions to accommodate these materials is the responsibility of the installer. |                   |              |                        |                  |           |     |
| 03. The Builder shall verify window locations for required safety glazing. See additional window notes contained in these drawings for required locations.   |                   |              |                        |                  |           |     |
| 04. No opening in an exterior wall may be moved or relocated without the written permission of the Designer due to Braced Wall Panel requirements of the Building Code.   |                   |              |                        |                  |           |     |
| 05. SG indicates windows that shall have safety glazing, i.e., tempered safety glass or laminated glass.   |                   |              |                        |                  |           |     |

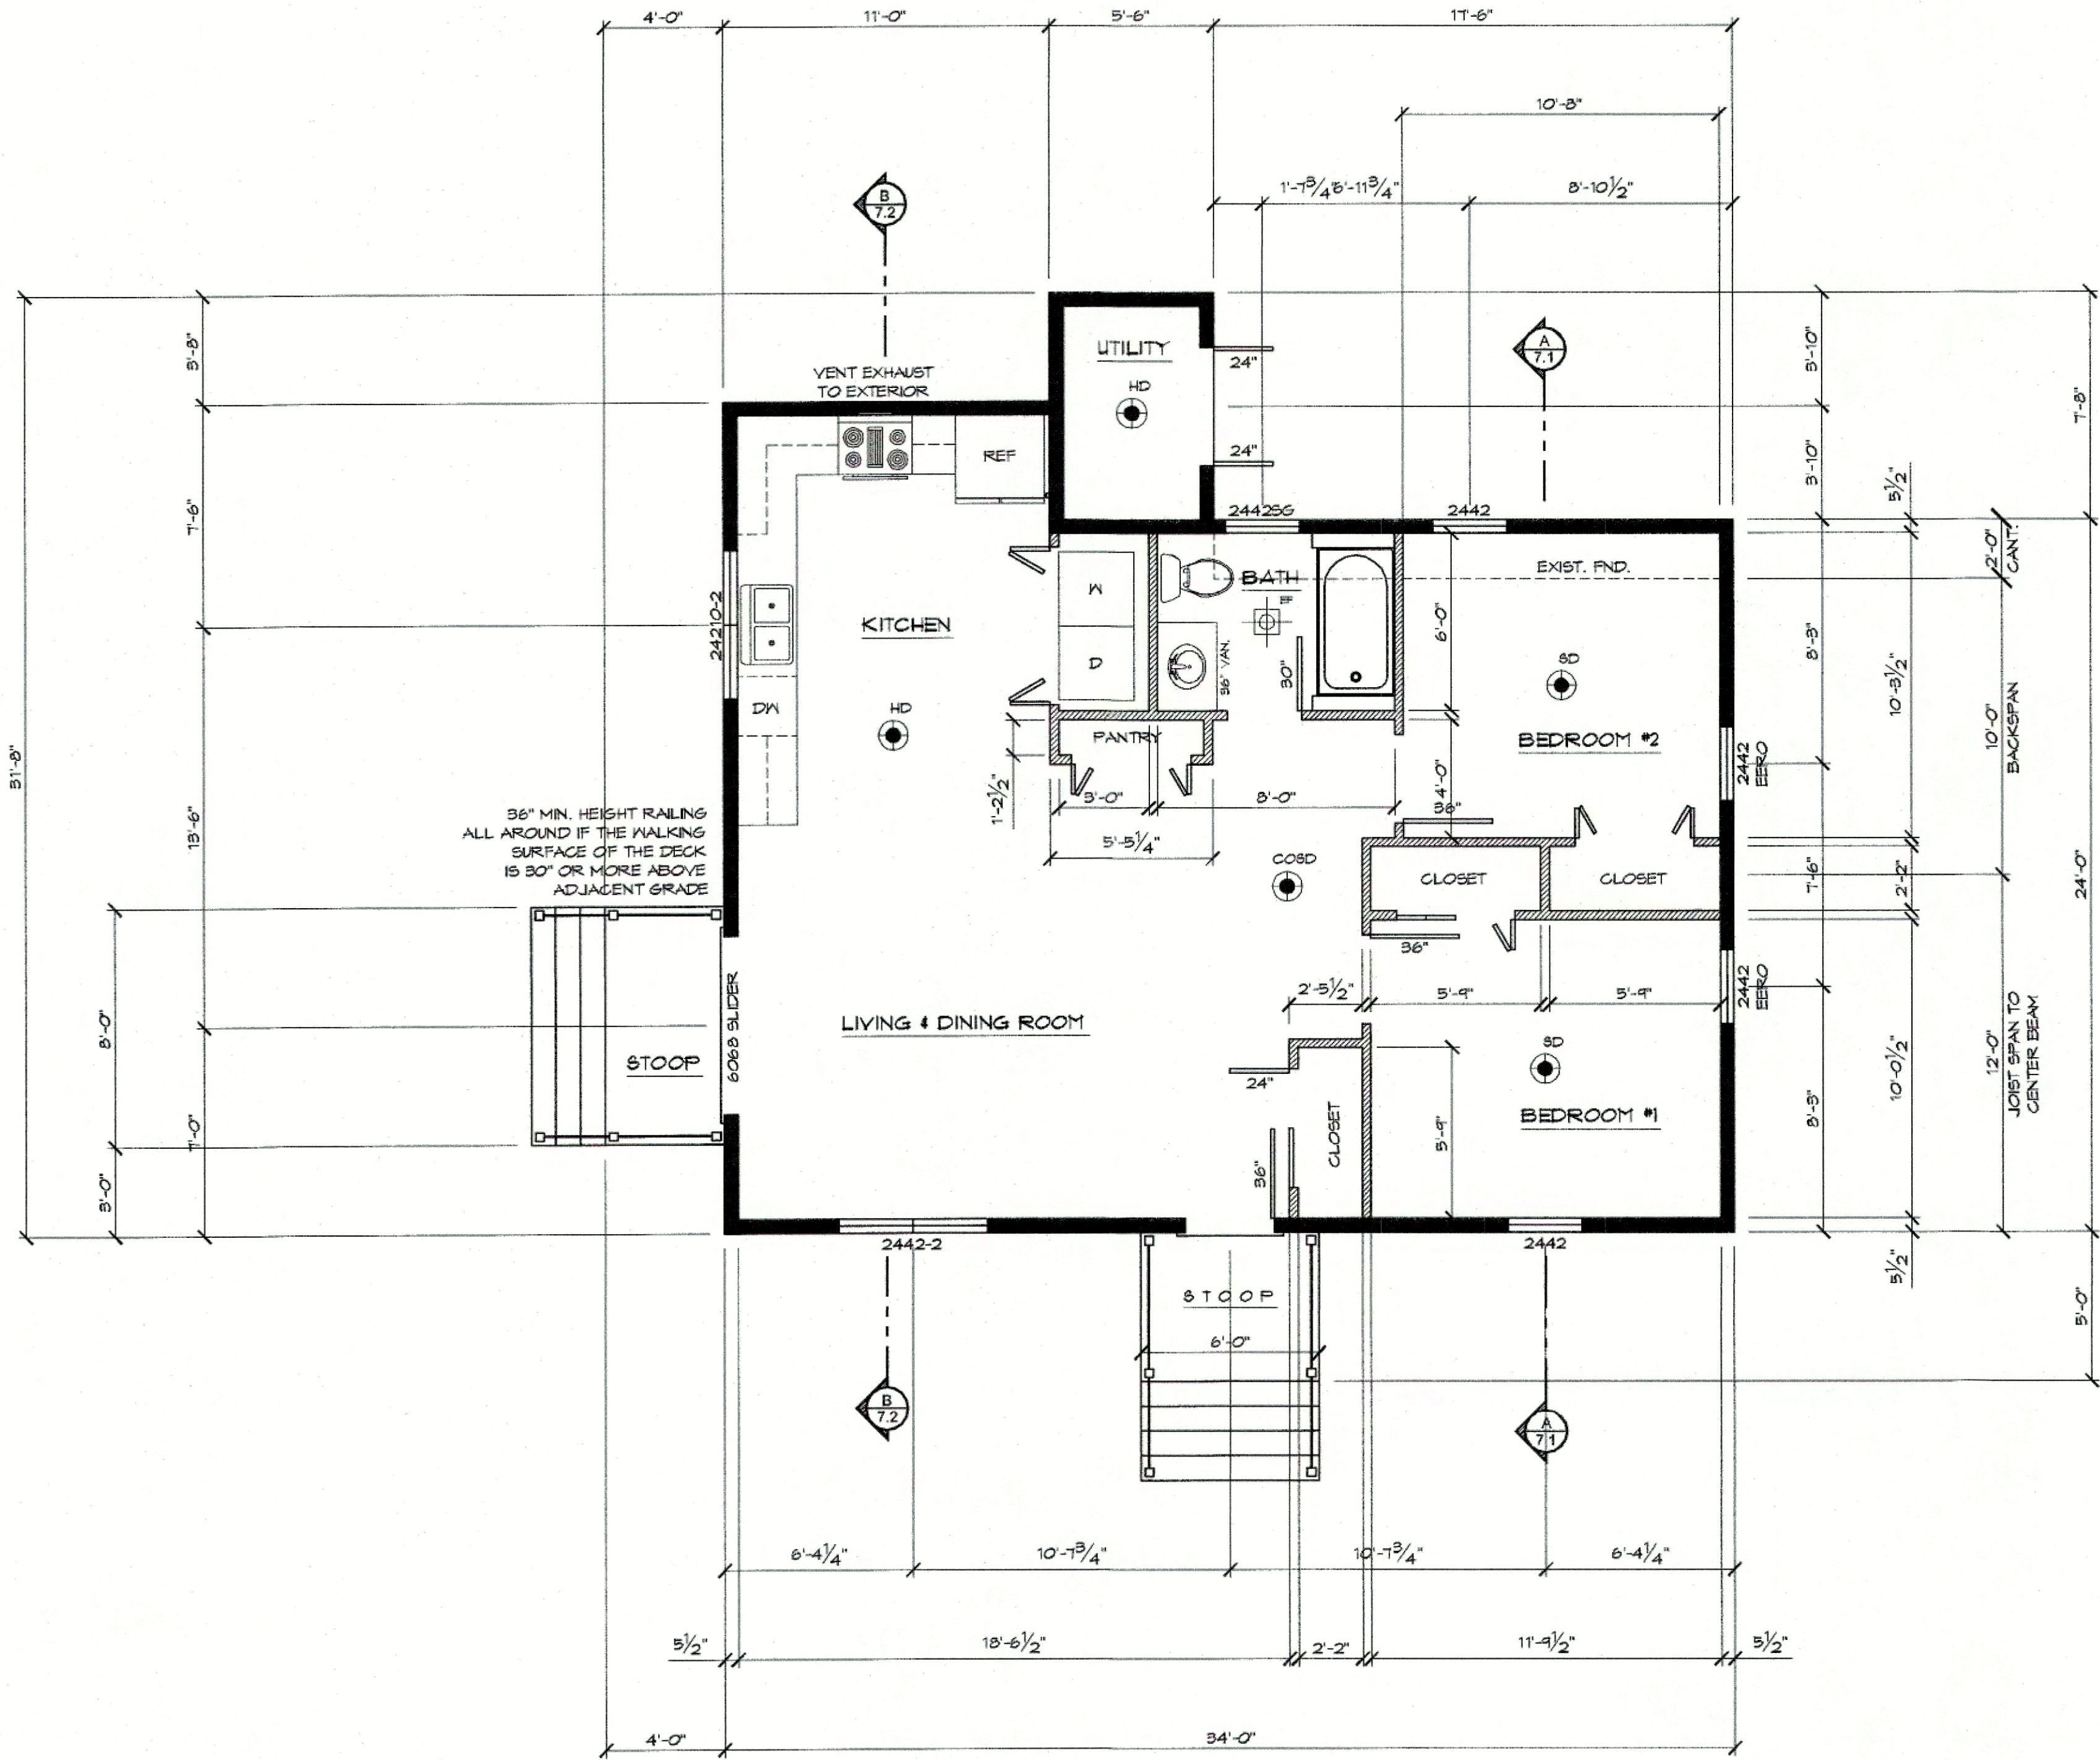

| PLAN LEGEND |                           |  |                                          |
|-------------|---------------------------|--|------------------------------------------|
|             | 3'-0" x 6'-8" Hinged Door |  | 2442 Harvey Window I.D.                  |
|             | FC = Fire Rated           |  | SD Smoke Detector                        |
|             | Wood Column               |  | COSD Combination Smoke & Carbon Monoxide |
|             | Proposed 2x6 Stud Wall    |  | HD Heat Detector                         |
|             | Proposed 2x4 Stud Wall    |  |                                          |
|             | Existing Stud Wall        |  |                                          |
|             | Exhaust Fan               |  |                                          |


1 FIRST FLOOR PLAN  
2.1 SCALE: 1/4" = 1'-0"

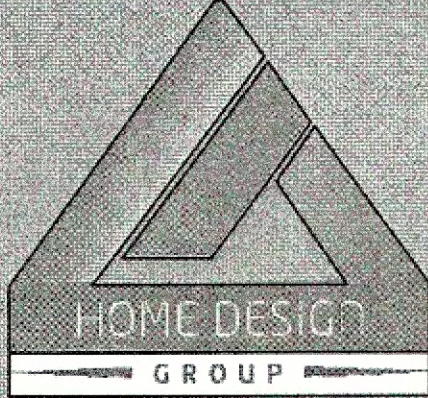

**HDC**  
Home Design Group

Professional Building Designers & Residential Specialists

313 Main Street  
Fairhaven, Massachusetts 02719  
Office: 508.758.6708  
Email: info@home-design-group.com  
Website: www.home-design-group.com

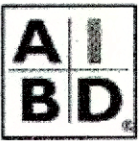

**Gary D Brackins**  
Professional Building Designer  
American Institute of Building Design

Creating where people live

Sheet Description

DWELLING  
FIRST  
FLOOR  
PLAN

Drawings Prepared for:  
**JAMIE AND RUBY MEDEIROS**

PROPOSED RESIDENCE  
10 DIAMOND STREET  
FAIRHAVEN, MASSACHUSETTS


Job Number:  
22.14

Drawing Date:  
OCTOBER 12, 2022

Drawing File Location:  
\\hdc\HomeDocuments\2022\22.14 MEDEIROS\JamieRUBY.dwg 10/12/22 10:49 PM EST

CONSTRUCTION DRAWINGS

THESE DRAWINGS ARE HEREBY  
RELEASED BY HOME DESIGN GROUP FOR  
PERMIT APPLICATION AND BUILDING  
CONSTRUCTION.

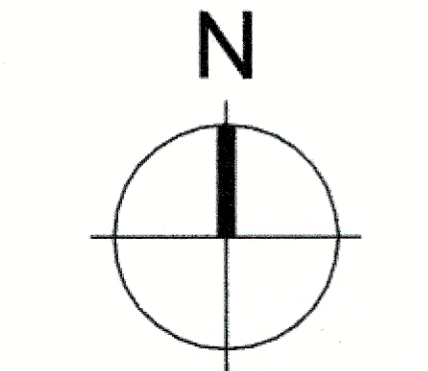


SHEET

2.1


VERSION 1.6

Home Design Group, Inc. is the sole proprietor of the information contained herein. This information is for informational purposes only and is not to be used for any other purpose. Home Design Group, Inc. is not responsible for any errors or omissions in this information. Home Design Group, Inc. is not responsible for any damages, including consequential damages, arising from the use of this information.

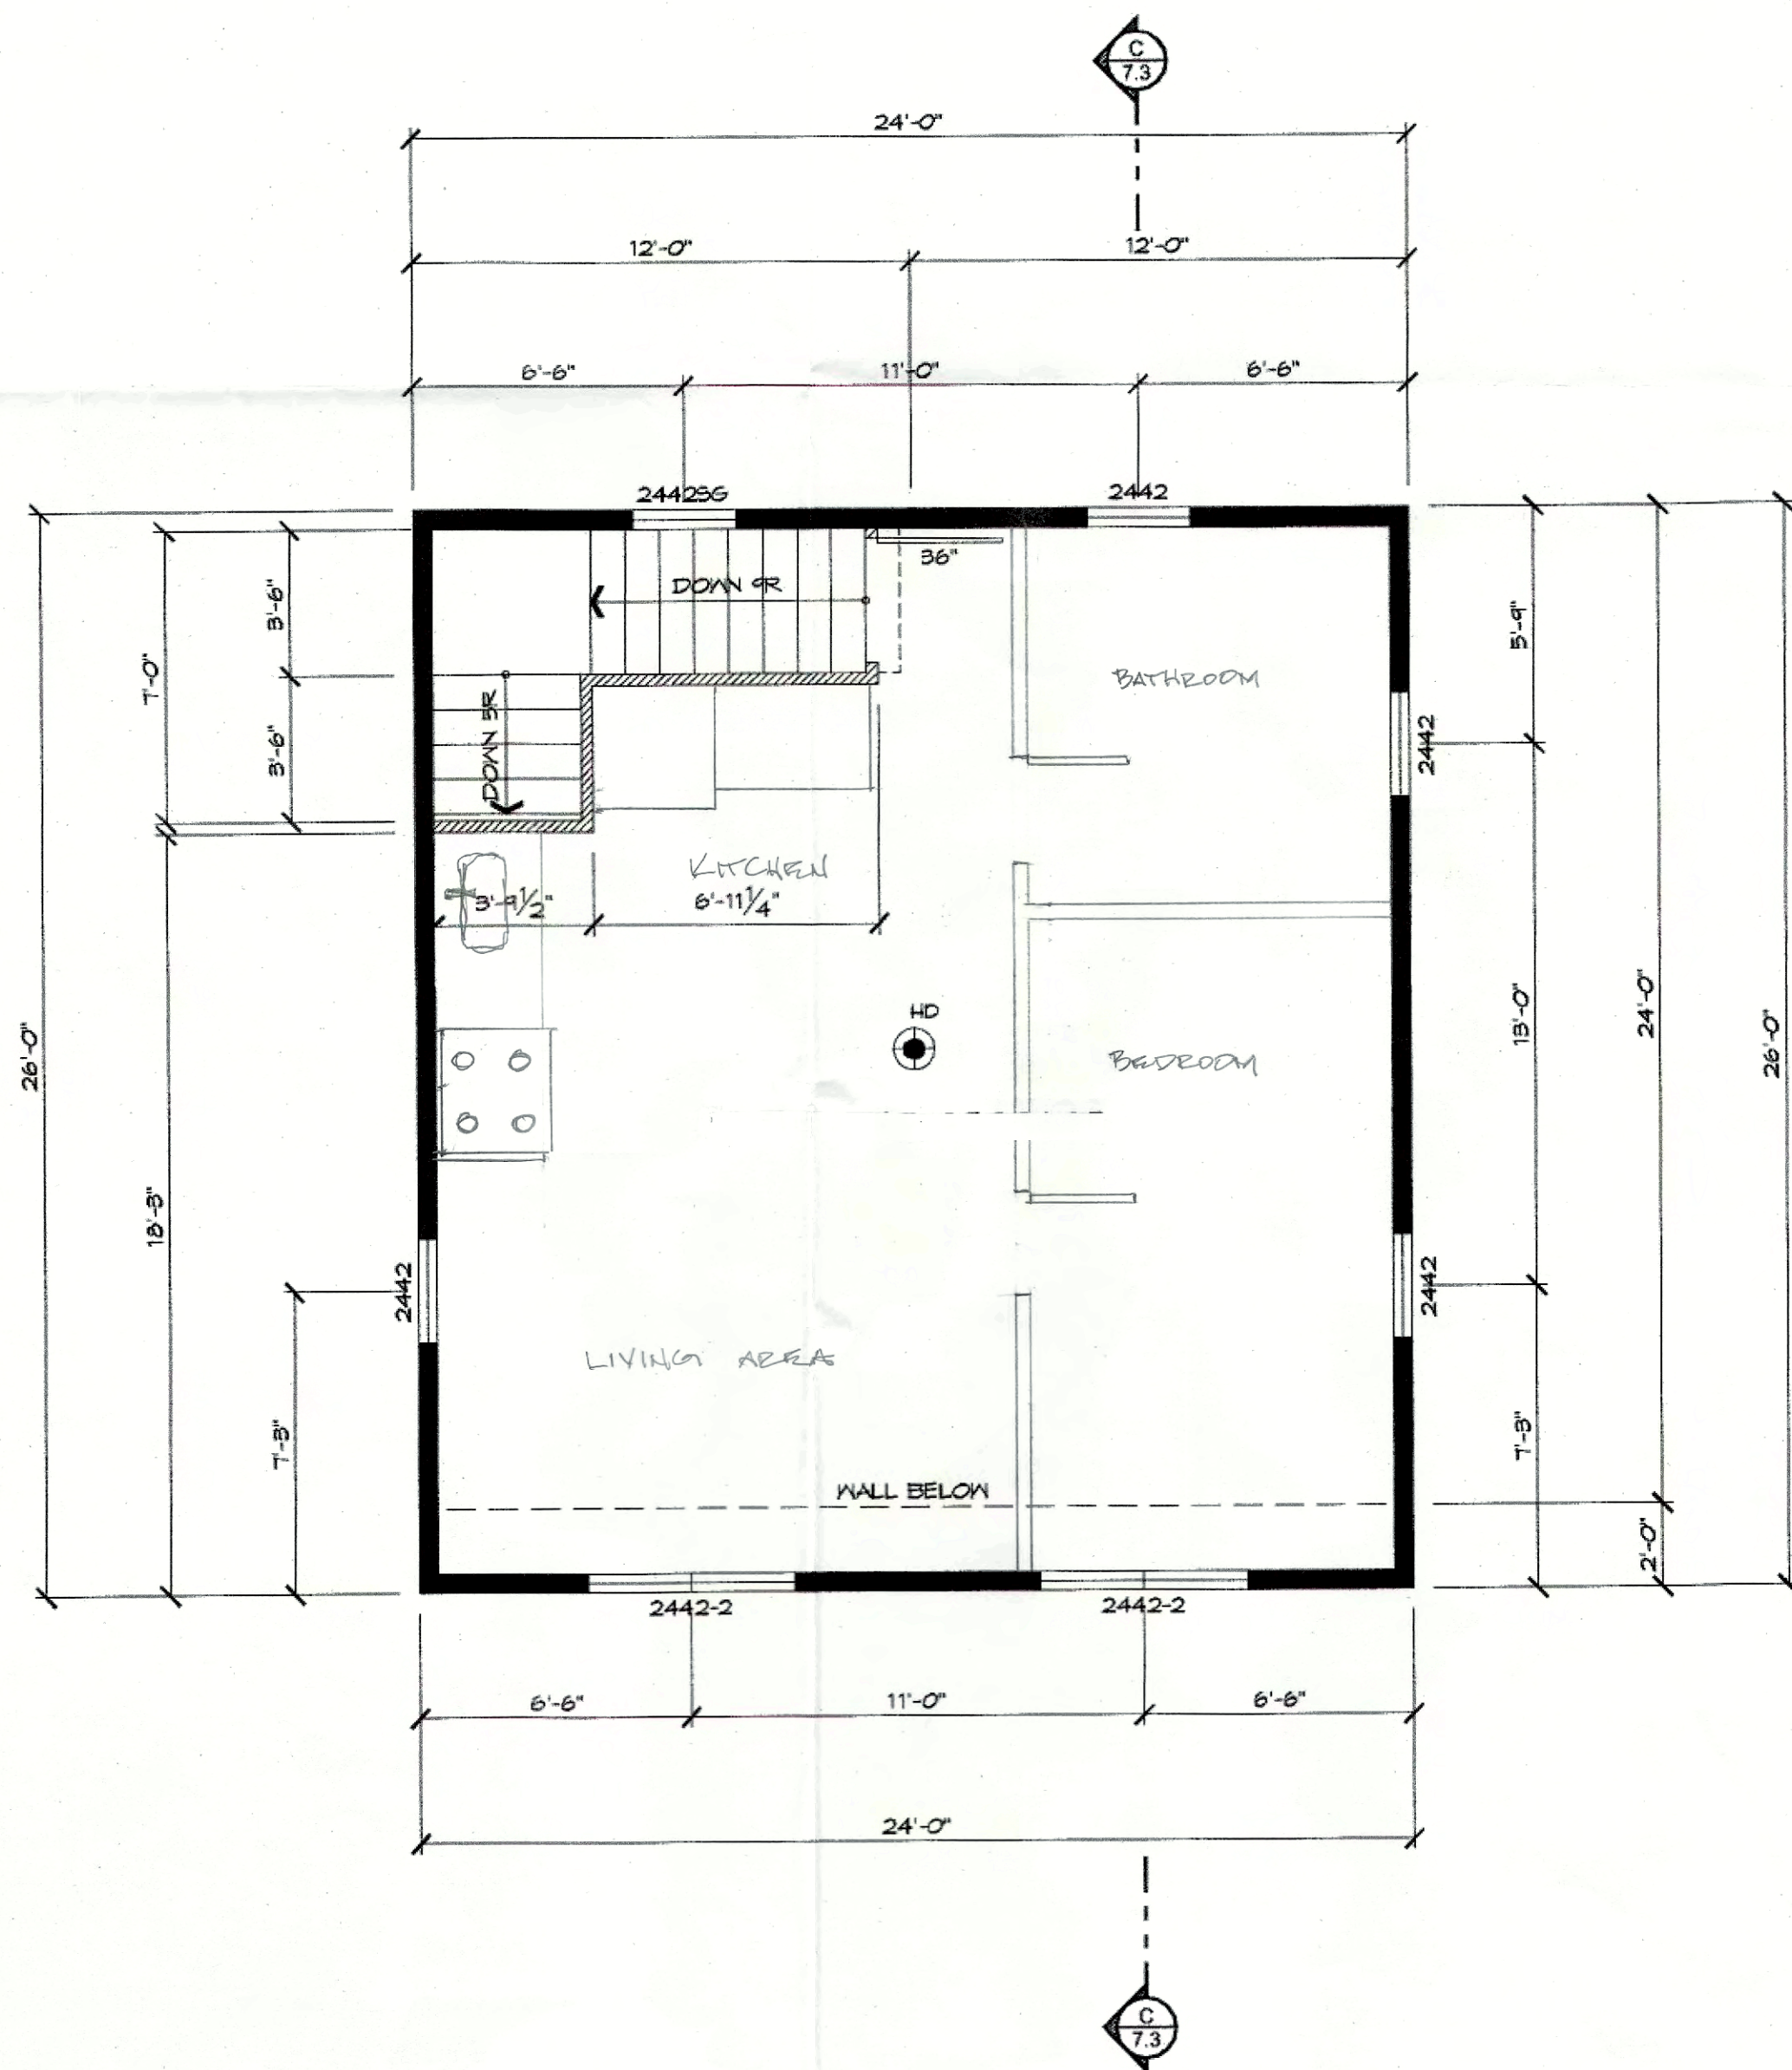


2 SECOND FLOOR PLAN - GARAGE  
SCALE: 1/4" = 1'-0"

| PLAN LEGEND |                                               |  |                                          |
|-------------|-----------------------------------------------|--|------------------------------------------|
|             | 3'-0" x 6'-8" Hinged Door.<br>FC = Fire Rated |  | 2442 Harvey Window I.D.                  |
|             | Wood Column                                   |  | SD Smoke Detector                        |
|             | Proposed 2x6 Stud Wall                        |  | COSD Combination Smoke & Carbon Monoxide |
|             | Proposed 2x4 Stud Wall                        |  | HD Heat Detector                         |
|             | Existing Stud Wall                            |  | EF Exhaust Fan                           |

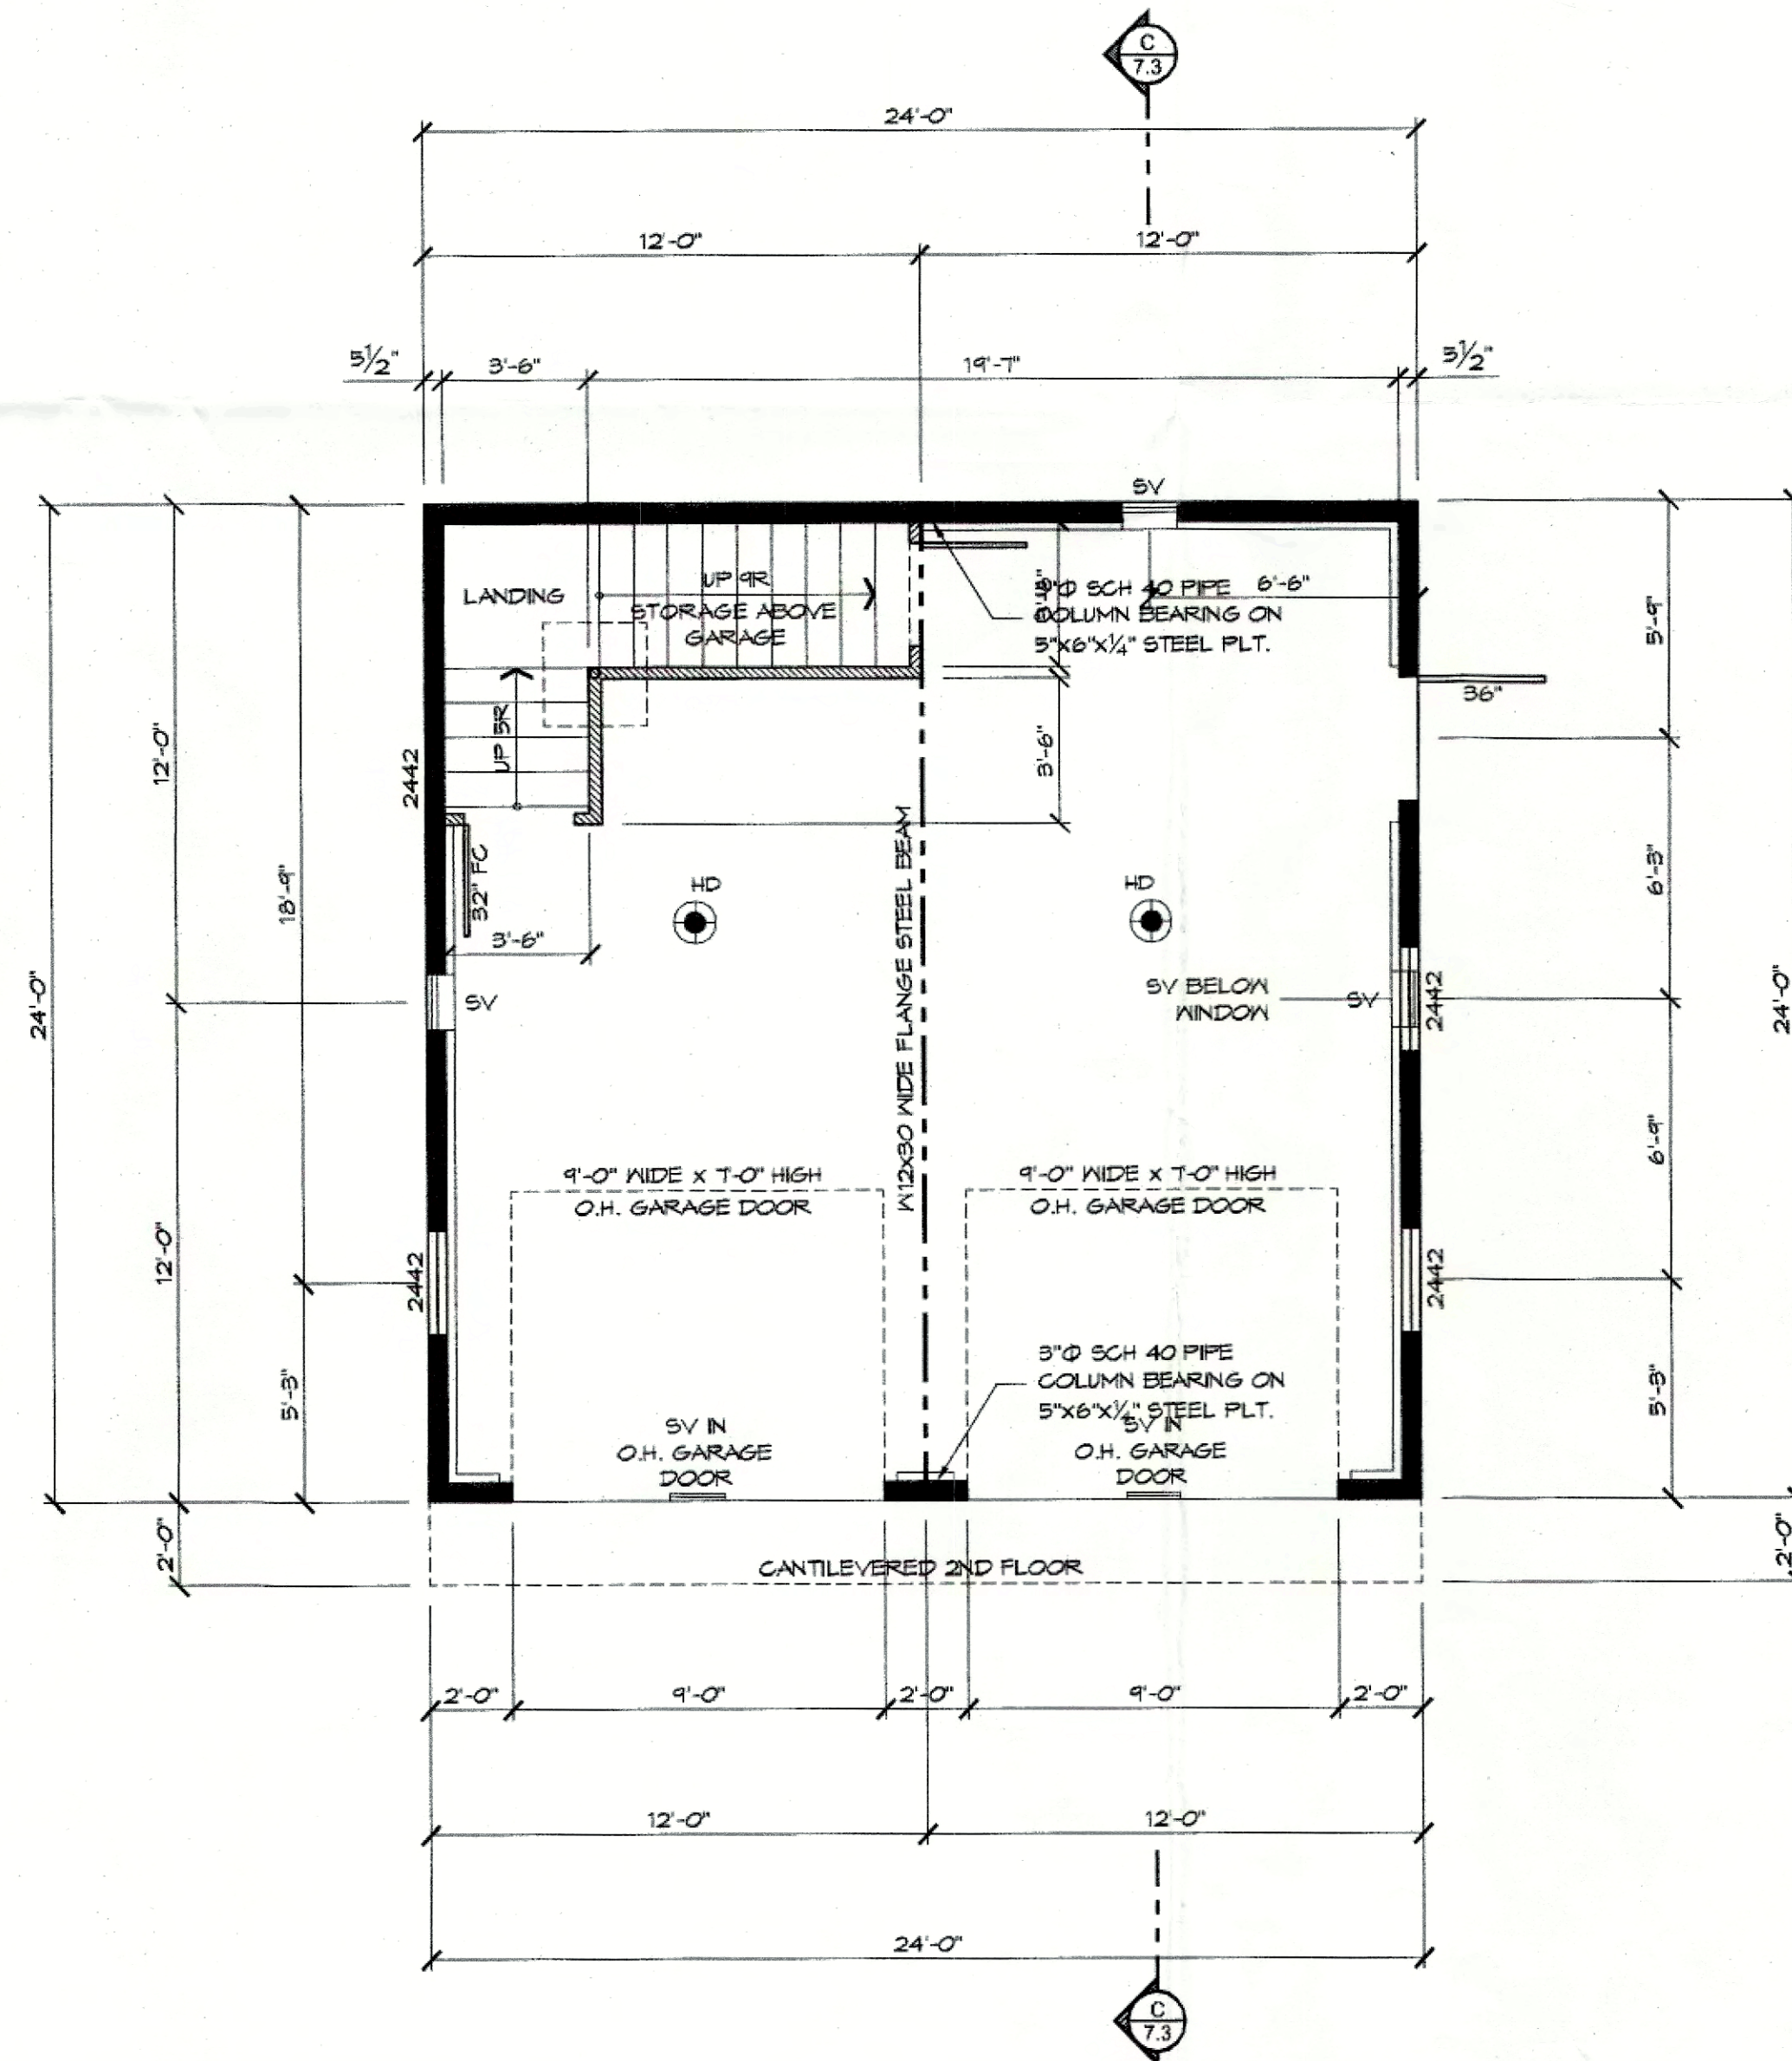


1 GARAGE FLOOR PLAN  
SCALE: 1/4" = 1'-0"

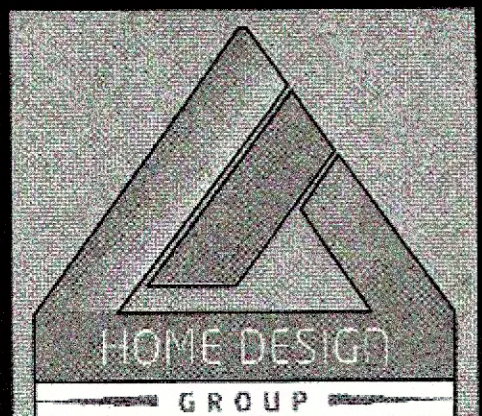

**HDC**  
Home Design Group

Professional Building Designers & Residential Specialists  
313 Main Street  
Fairhaven, Massachusetts 02719  
Office: 508.758.6708  
Email: info@home-design-group.com  
Website: www.Home-Design-Group.com

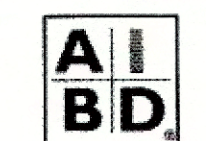

**Gary D Brackins**  
Professional Building Designer  
American Institute of Building Design

Creating where people live


Sheet Description

GARAGE  
FLOOR  
PLAN

Drawings Prepared for:  
**JAMIE AND RUBY MEDEIROS**  
PROPOSED RESIDENCE  
10 DIAMOND STREET  
FAIRHAVEN, MASSACHUSETTS  
Job Number: 22.14  
Drawing Date: OCTOBER 12, 2022  
Drawing File Location: \\ms01\home\documents\ocba\projects\2022\22.14\MEDEIROS\dwg\MEDEIROS.dwg 10/12/22 10:56 PM EPT

CONSTRUCTION DRAWINGS

THESE DRAWINGS ARE HEREBY  
RELEASED BY HOME DESIGN GROUP FOR  
PERMIT APPLICATION AND BUILDING  
CONSTRUCTION.

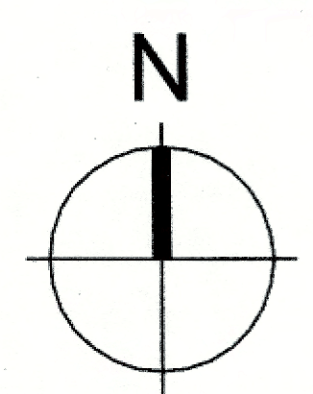


SHEET


2.2

VERSION 1.6


Copyright © 2012 by Home Design Group. This plan is the intellectual property of Home Design Group. It may not be reproduced in whole or in part by any means without the expressed consent of Home Design Group. Drawings in the possession of any individual or company, including any client who's name appears on these drawings shall not be used, transferred or conveyed without the written consent of Home Design Group. Information contained within these drawings may only be used for the project they are intended and Home Design Group.

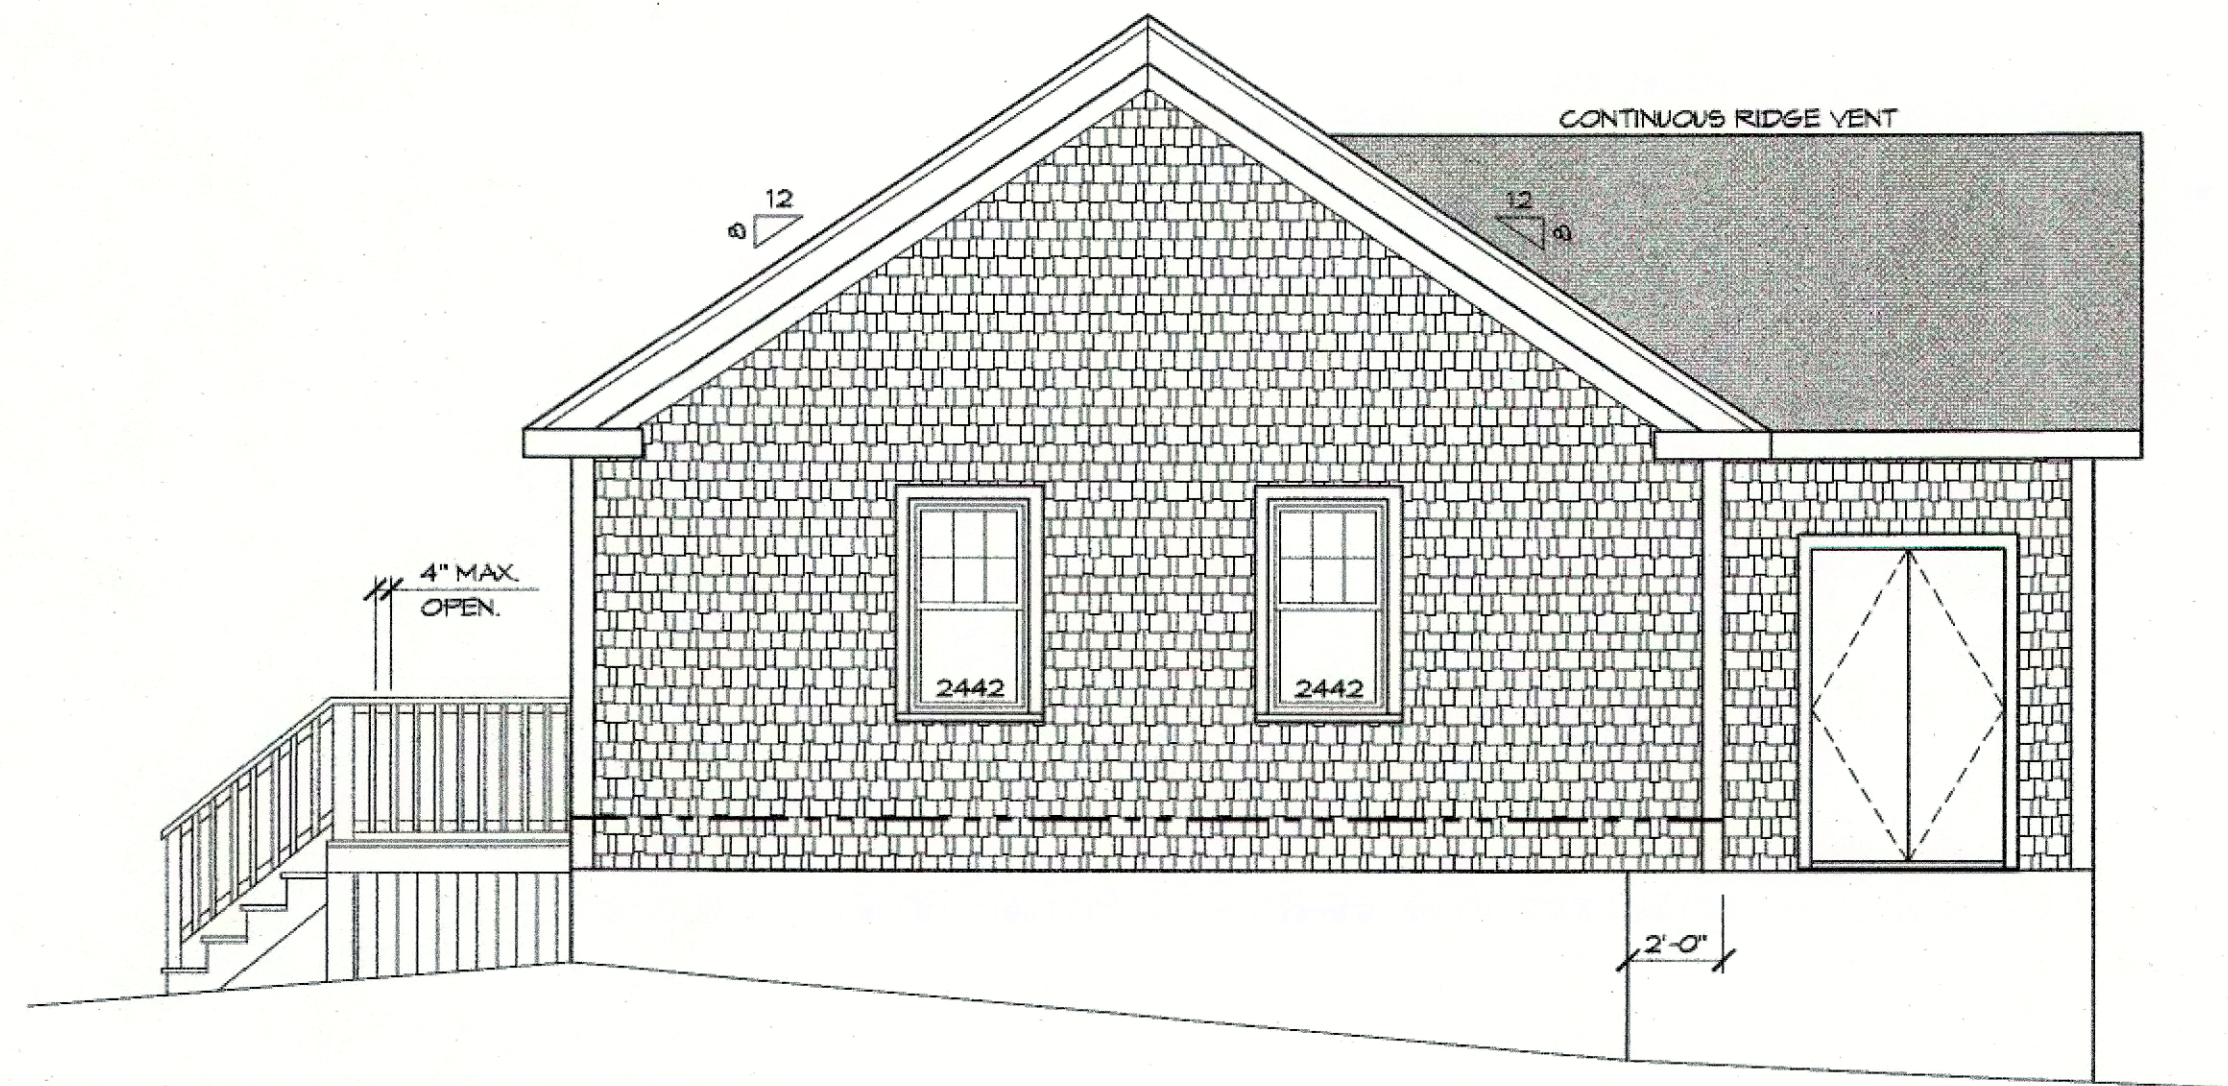


4 RIGHT ELEVATION  
3.1 SCALE: 1/4" = 1'-0"

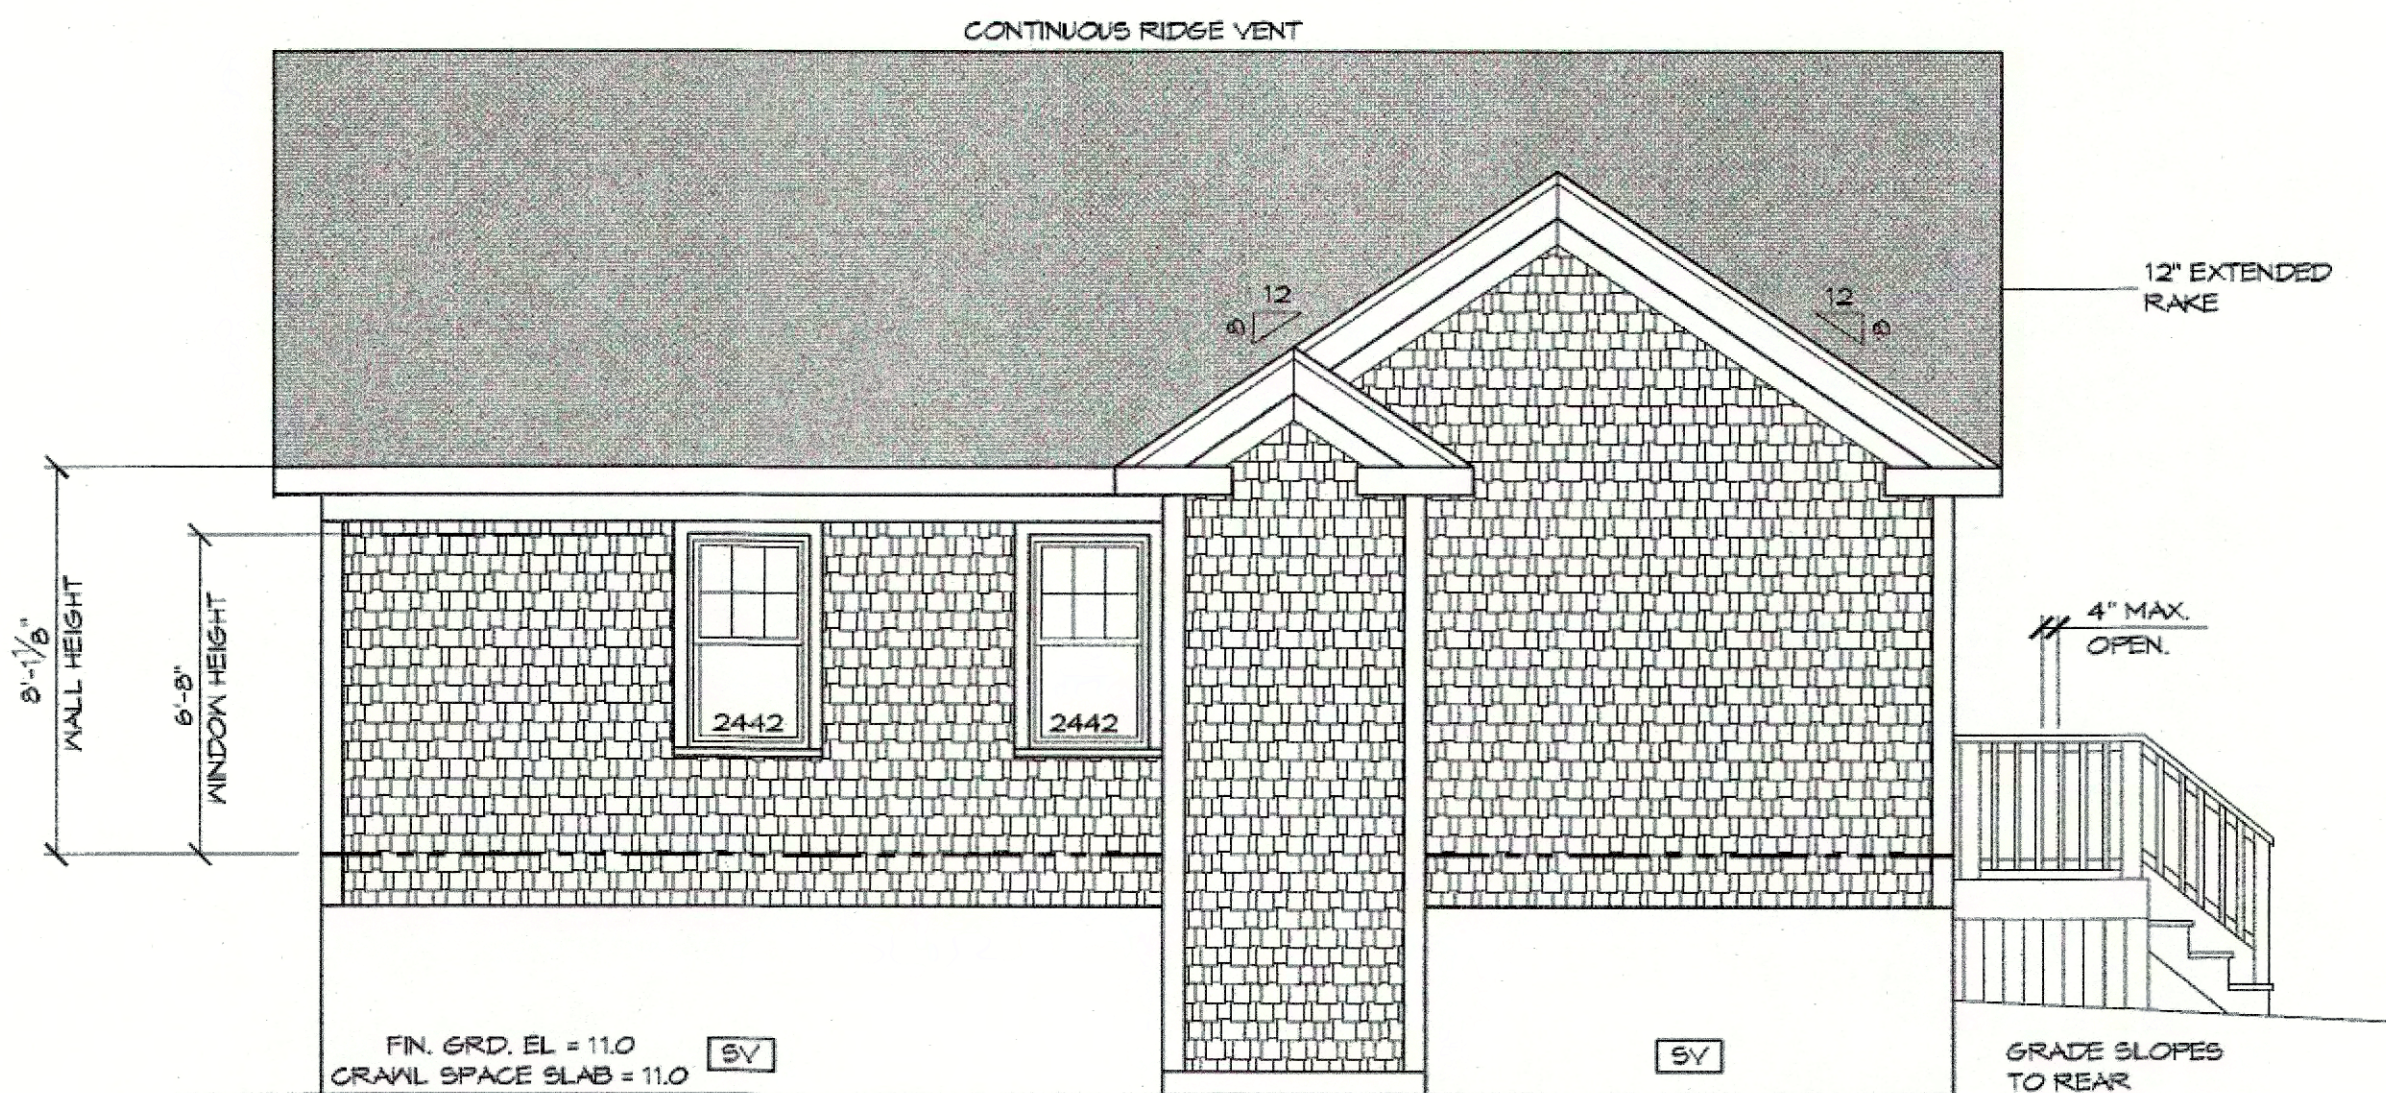


3 REAR ELEVATION  
3.1 SCALE: 1/4" = 1'-0"

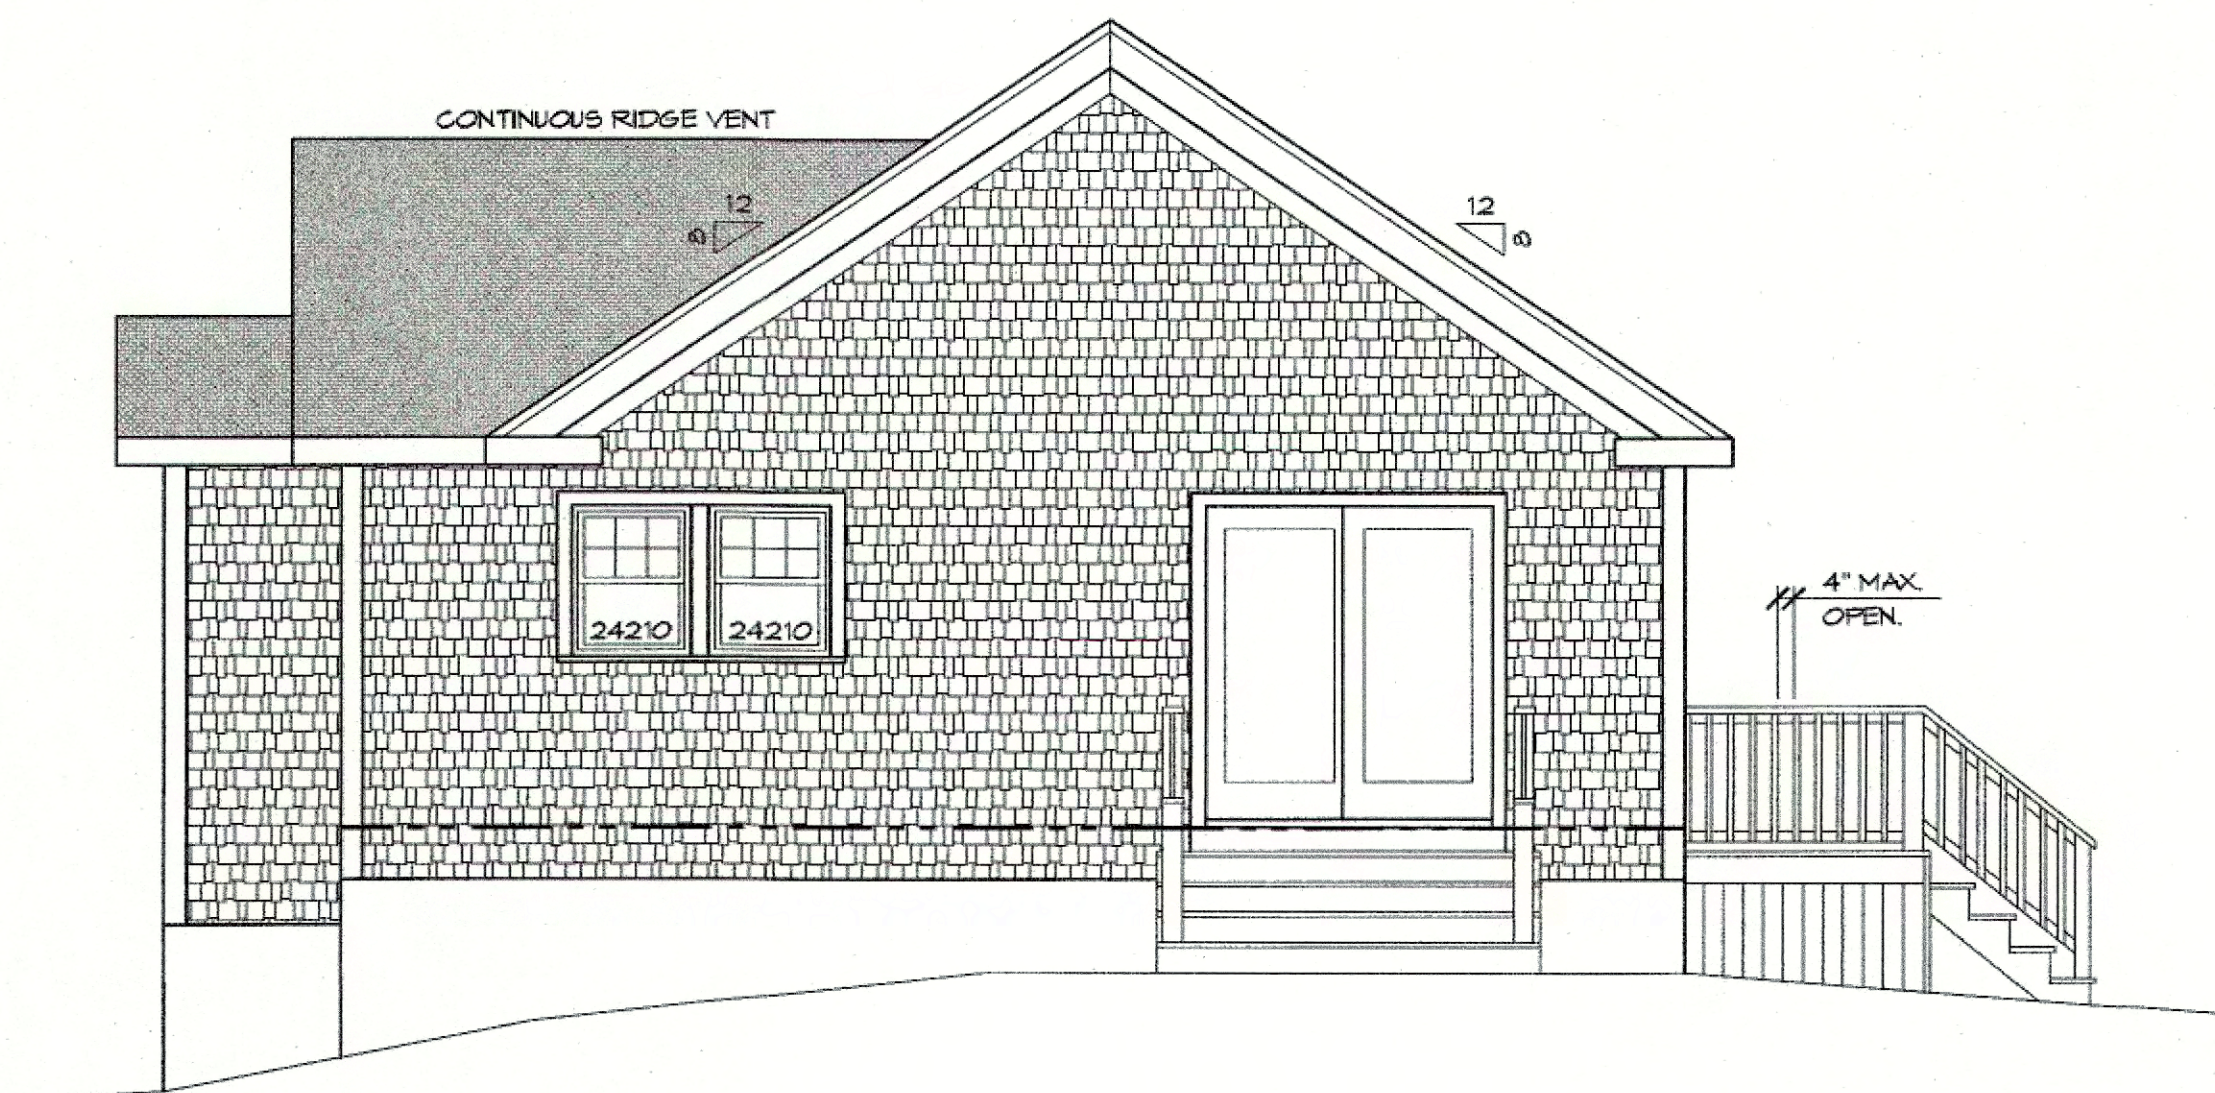

2 LEFT ELEVATION  
3.1 SCALE: 1/4" = 1'-0"

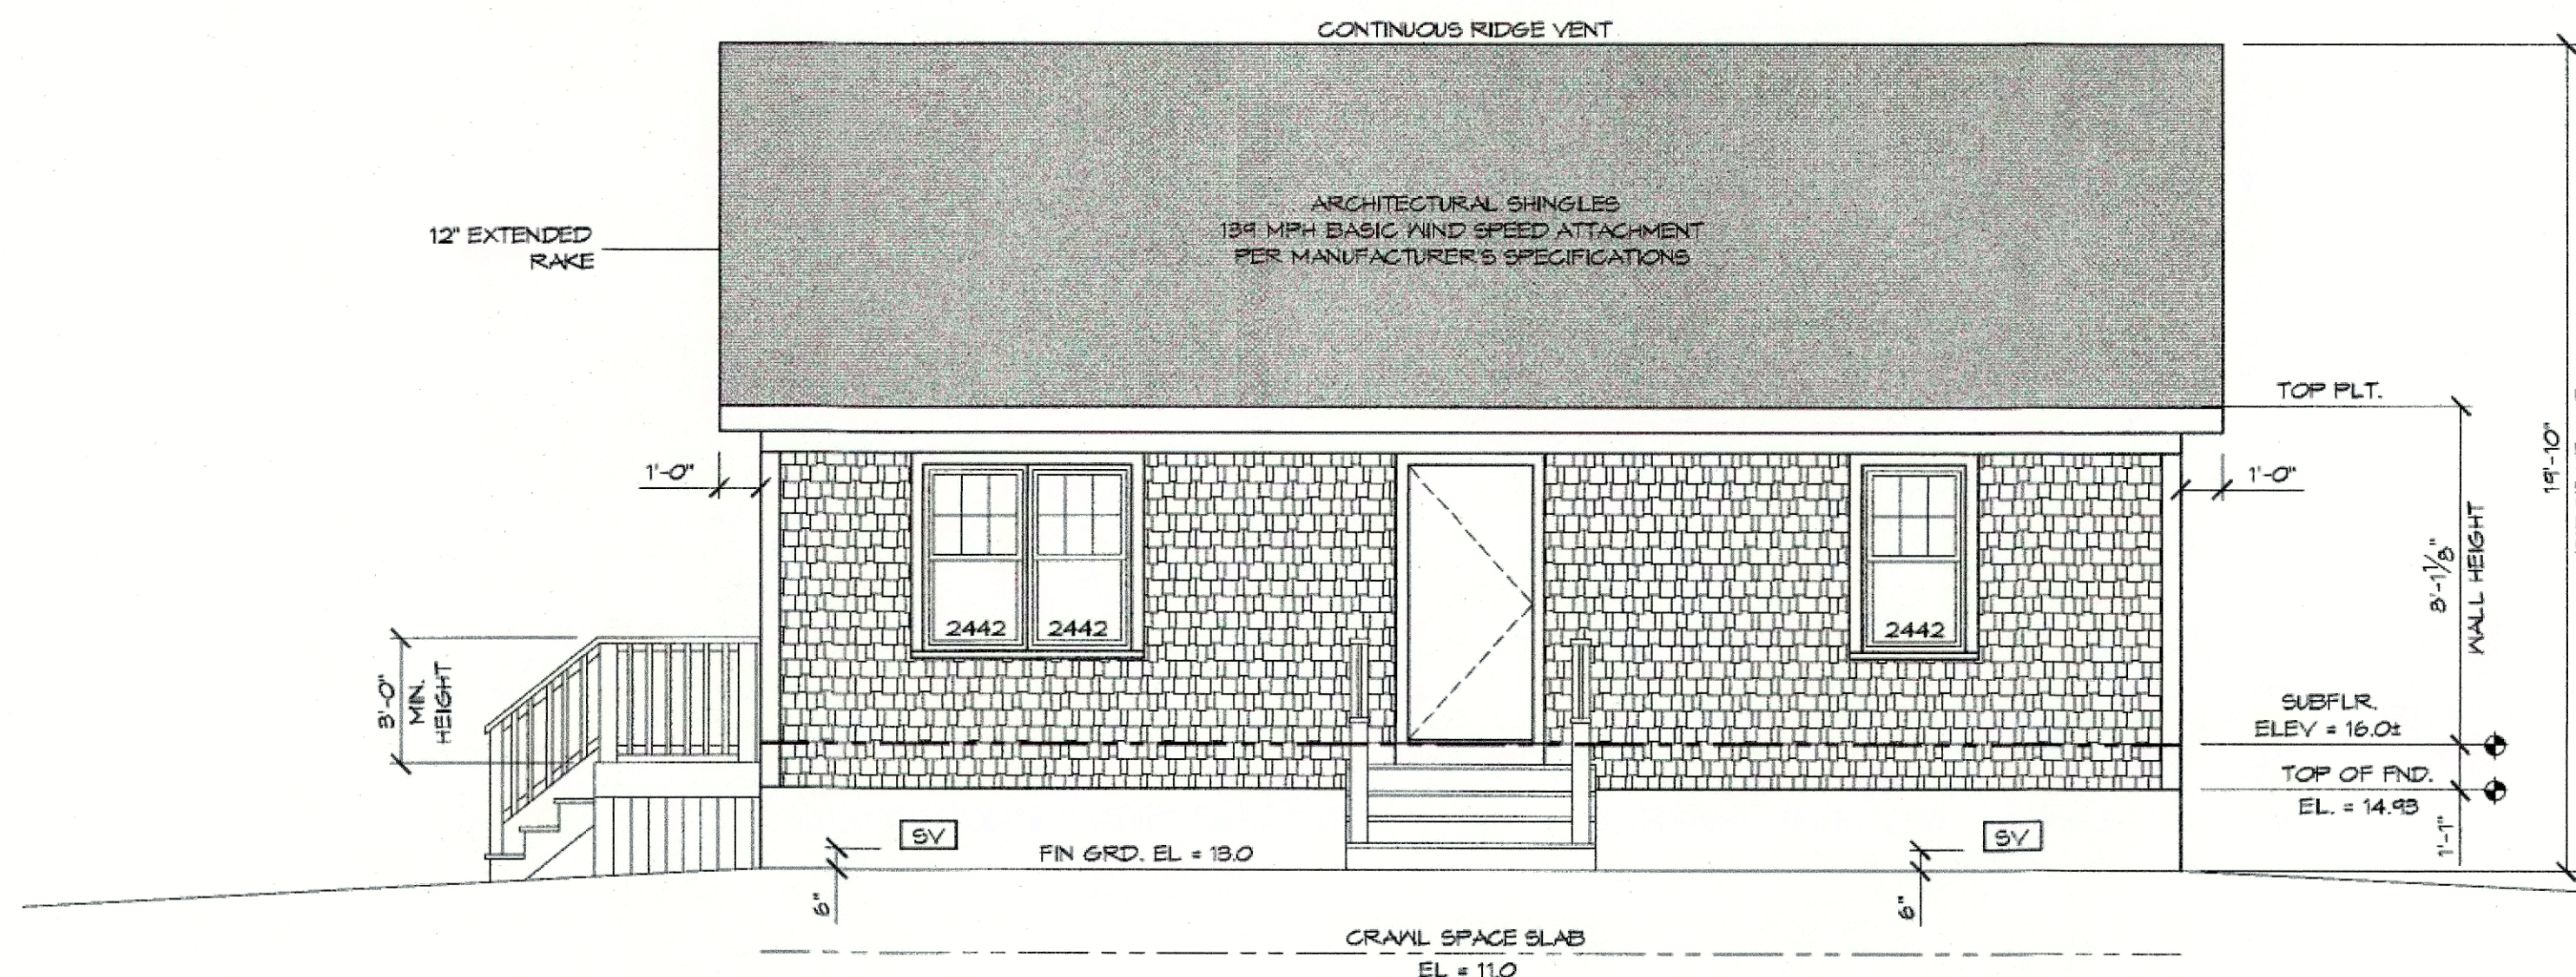

1 FRONT ELEVATION  
3.1 SCALE: 1/4" = 1'-0"

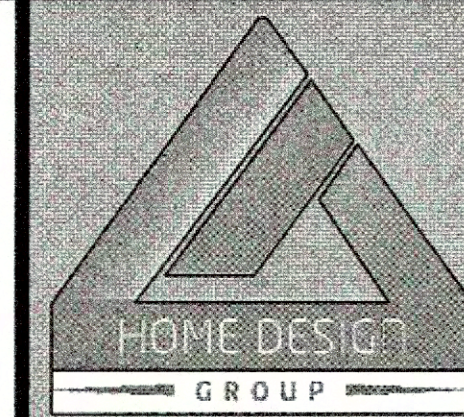

**HDC**  
Home Design Group

Professional Building Designers &  
Residential Specialists  
313 Main Street  
Fairhaven, Massachusetts 02719  
Office: 508-785-6199  
Email: Info@Home-Design-Group.com  
Website: www.Home-Design-Group.com



**Gary D Brackins**  
Professional Building Designer  
American Institute of Building Design

Creating where people live

Sheet Description

DWELLING  
ELEVATIONS

Drawings Prepared for:  
**JAMIE AND RUBY MEDEIROS**

PROPOSED RESIDENCE  
10 DIAMOND STREET  
FAIRHAVEN, MASSACHUSETTS

Job Number: 22.14  
Drawing Date: OCTOBER 12, 2022

Drawing File Location:  
\\ms-hd\Drawings\GD\22.14\MEDEIROS\JAMIE\22.14 MEDEIROS.dwg 10/12/22 3:04 PM EDT

CONSTRUCTION DRAWINGS


THESE DRAWINGS ARE HEREBY  
RELEASED BY HOME DESIGN GROUP FOR  
PERMIT APPLICATION AND BUILDING  
CONSTRUCTION.

SHEET


3.1

VERSION 1.6


"Our Design Begins in Your Home"™

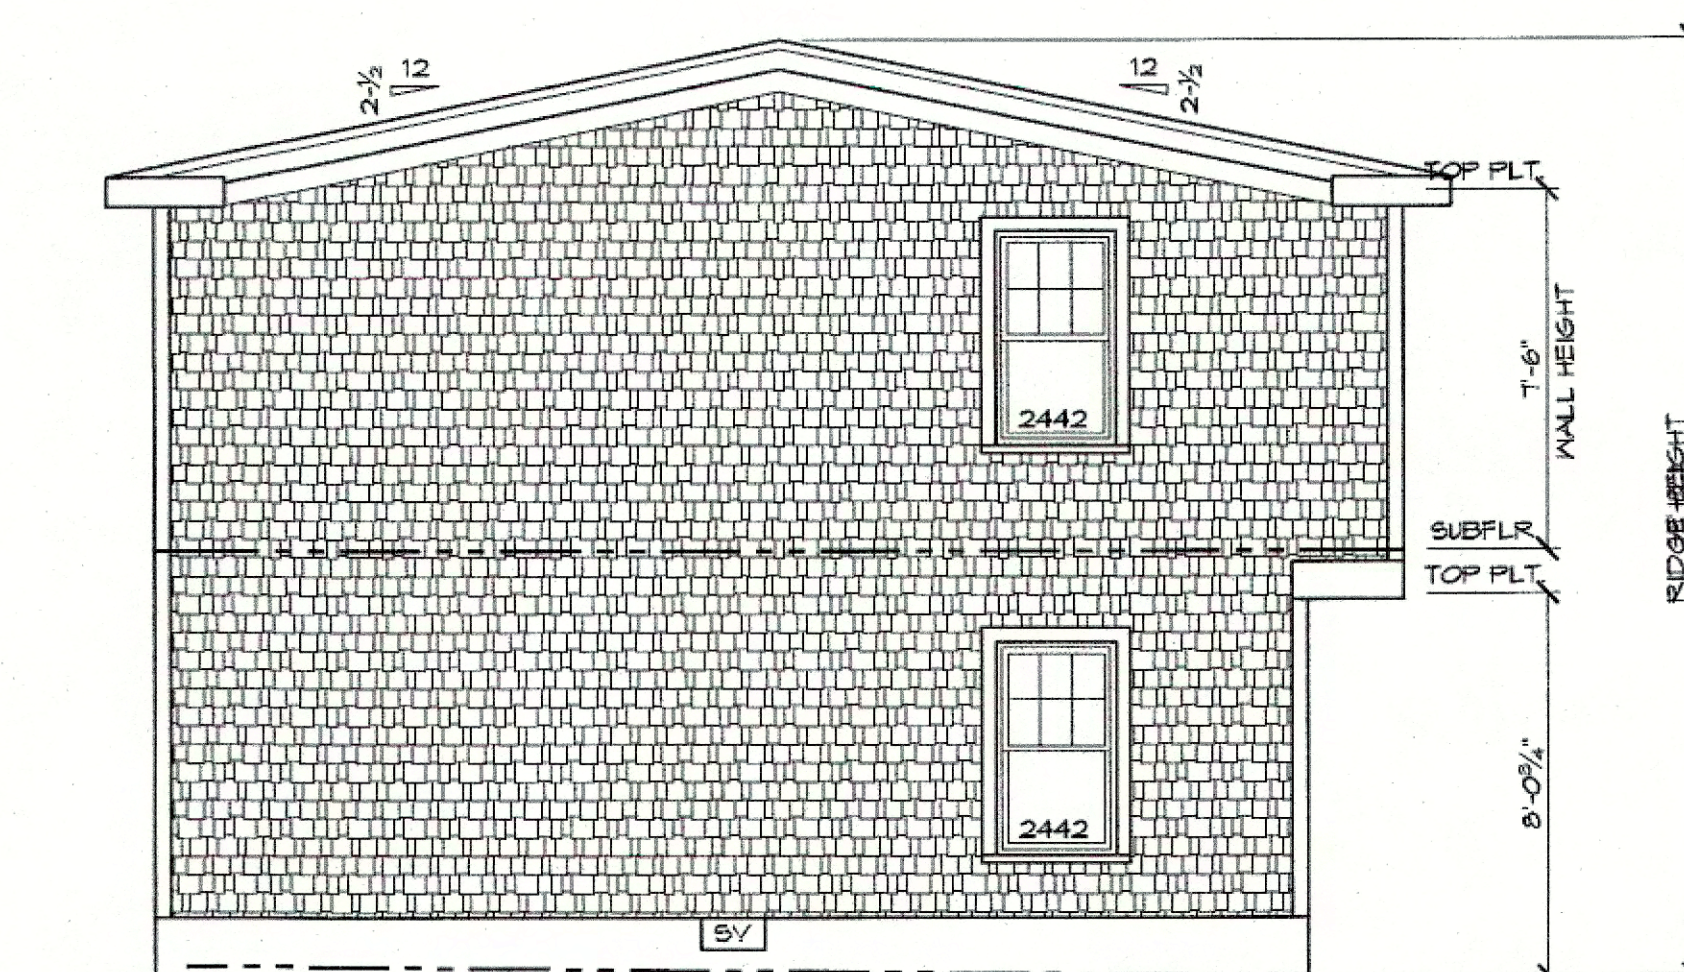


4 LEFT ELEVATION  
3.2 SCALE: 1/4" = 1'-0"

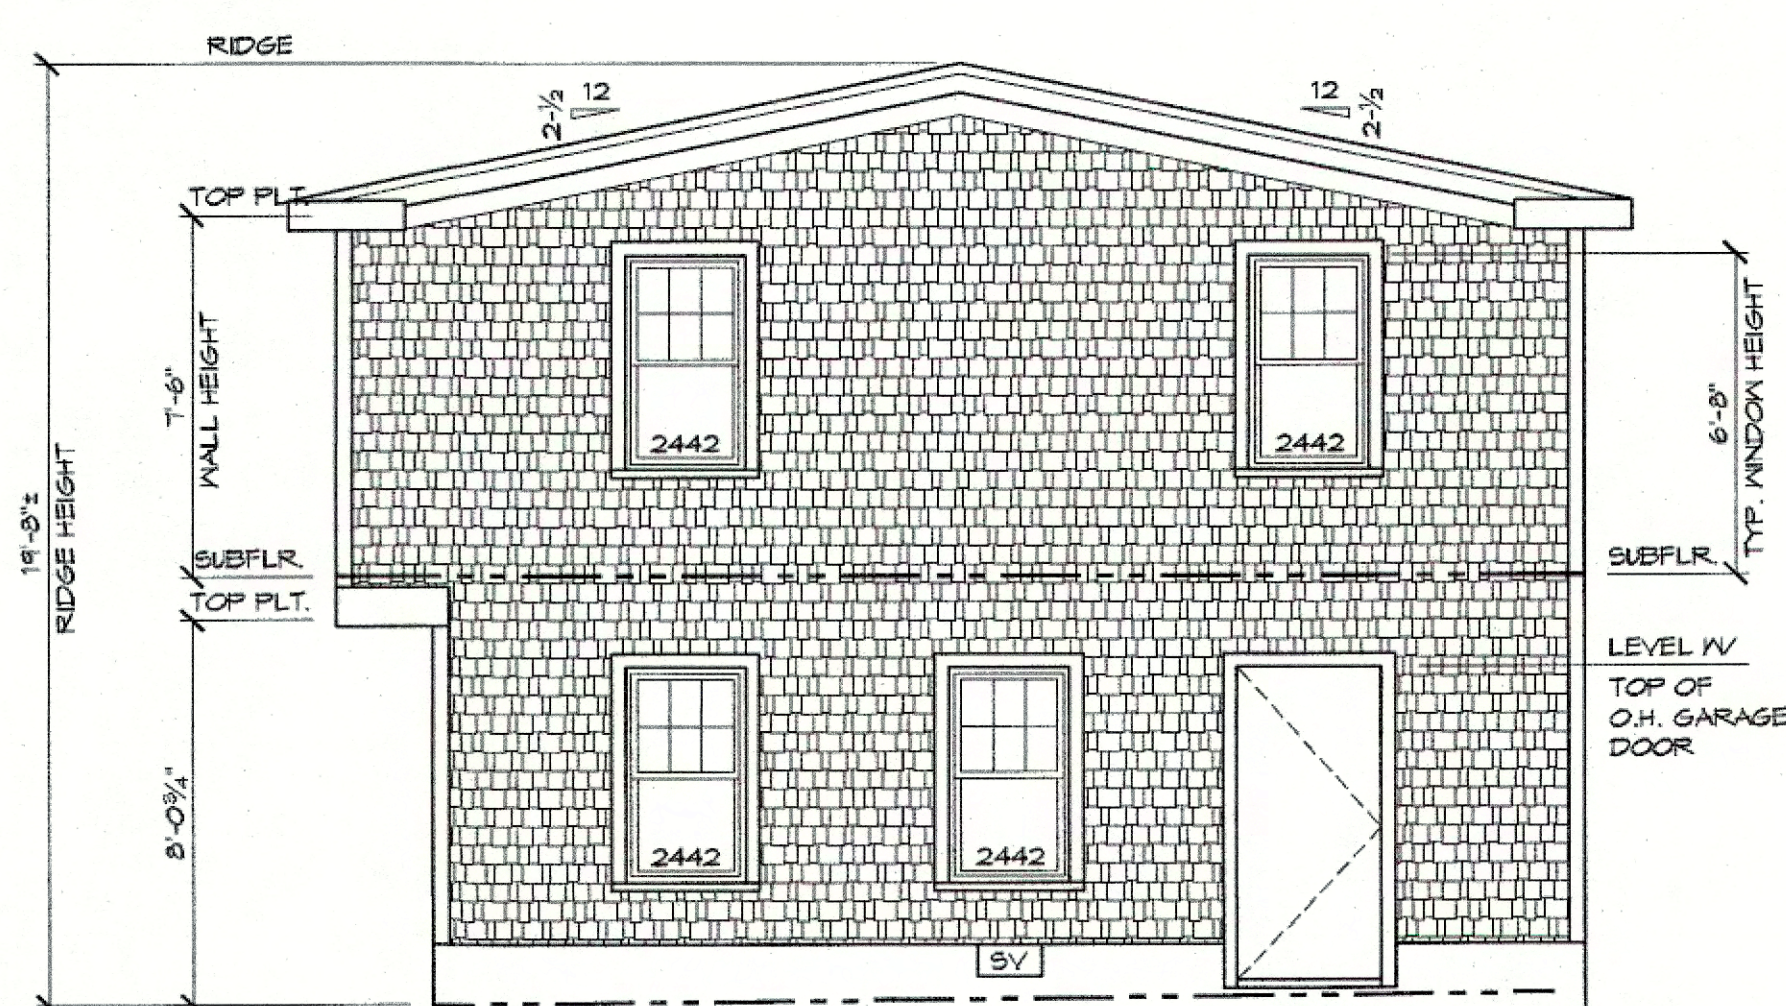


2 RIGHT ELEVATION  
3.2 SCALE: 1/4" = 1'-0"

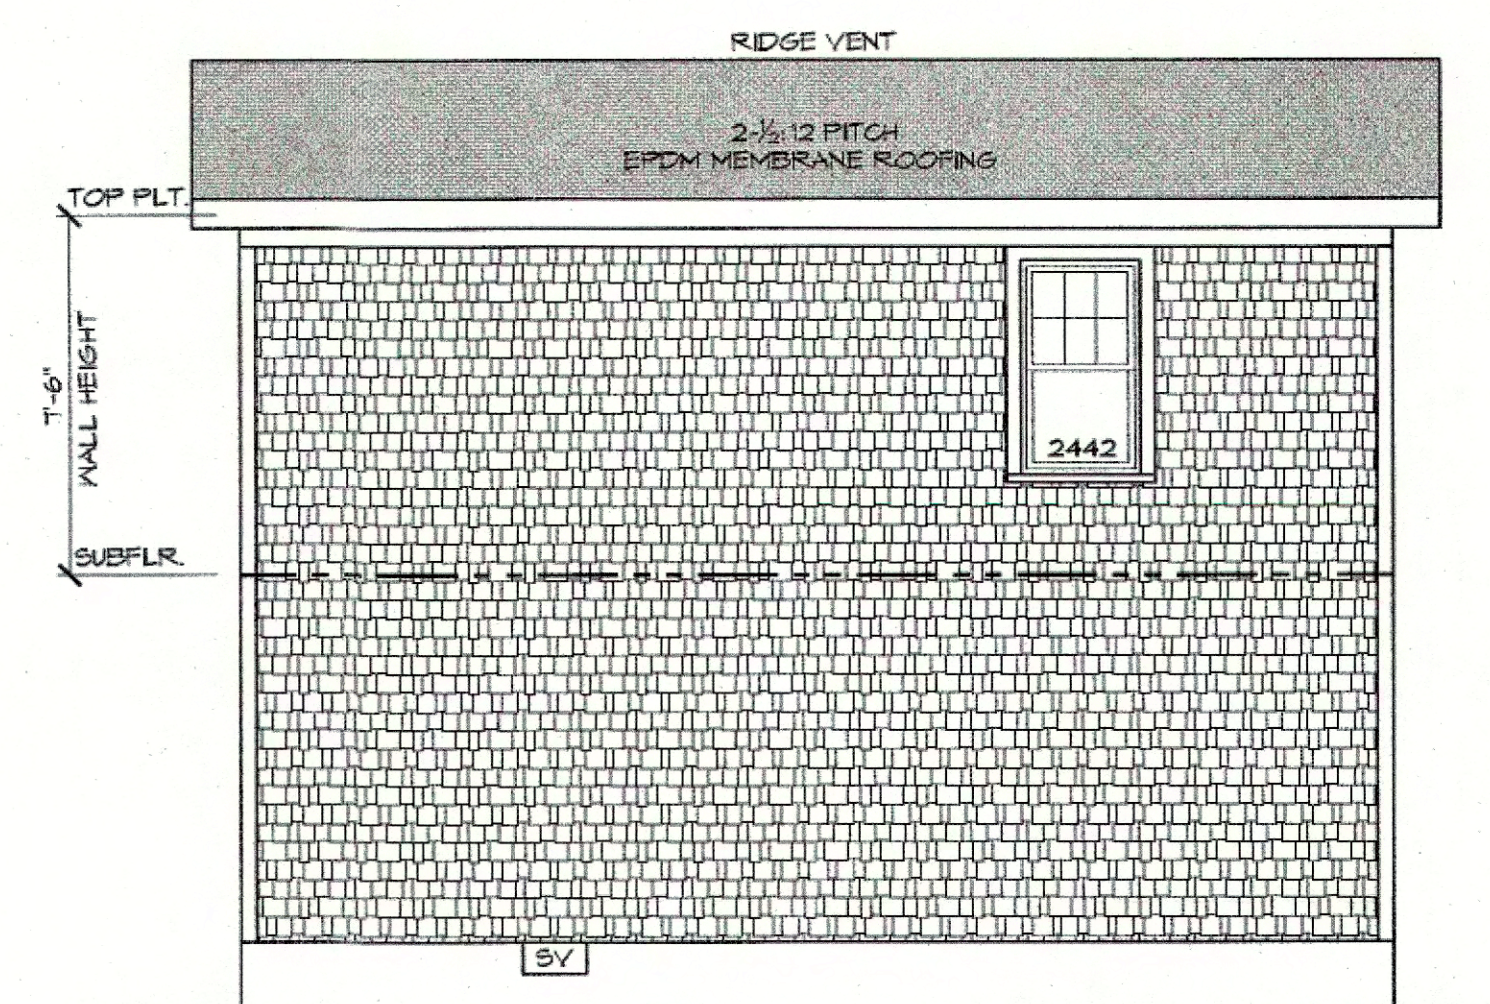

3 REAR ELEVATION  
3.2 SCALE: 1/4" = 1'-0"

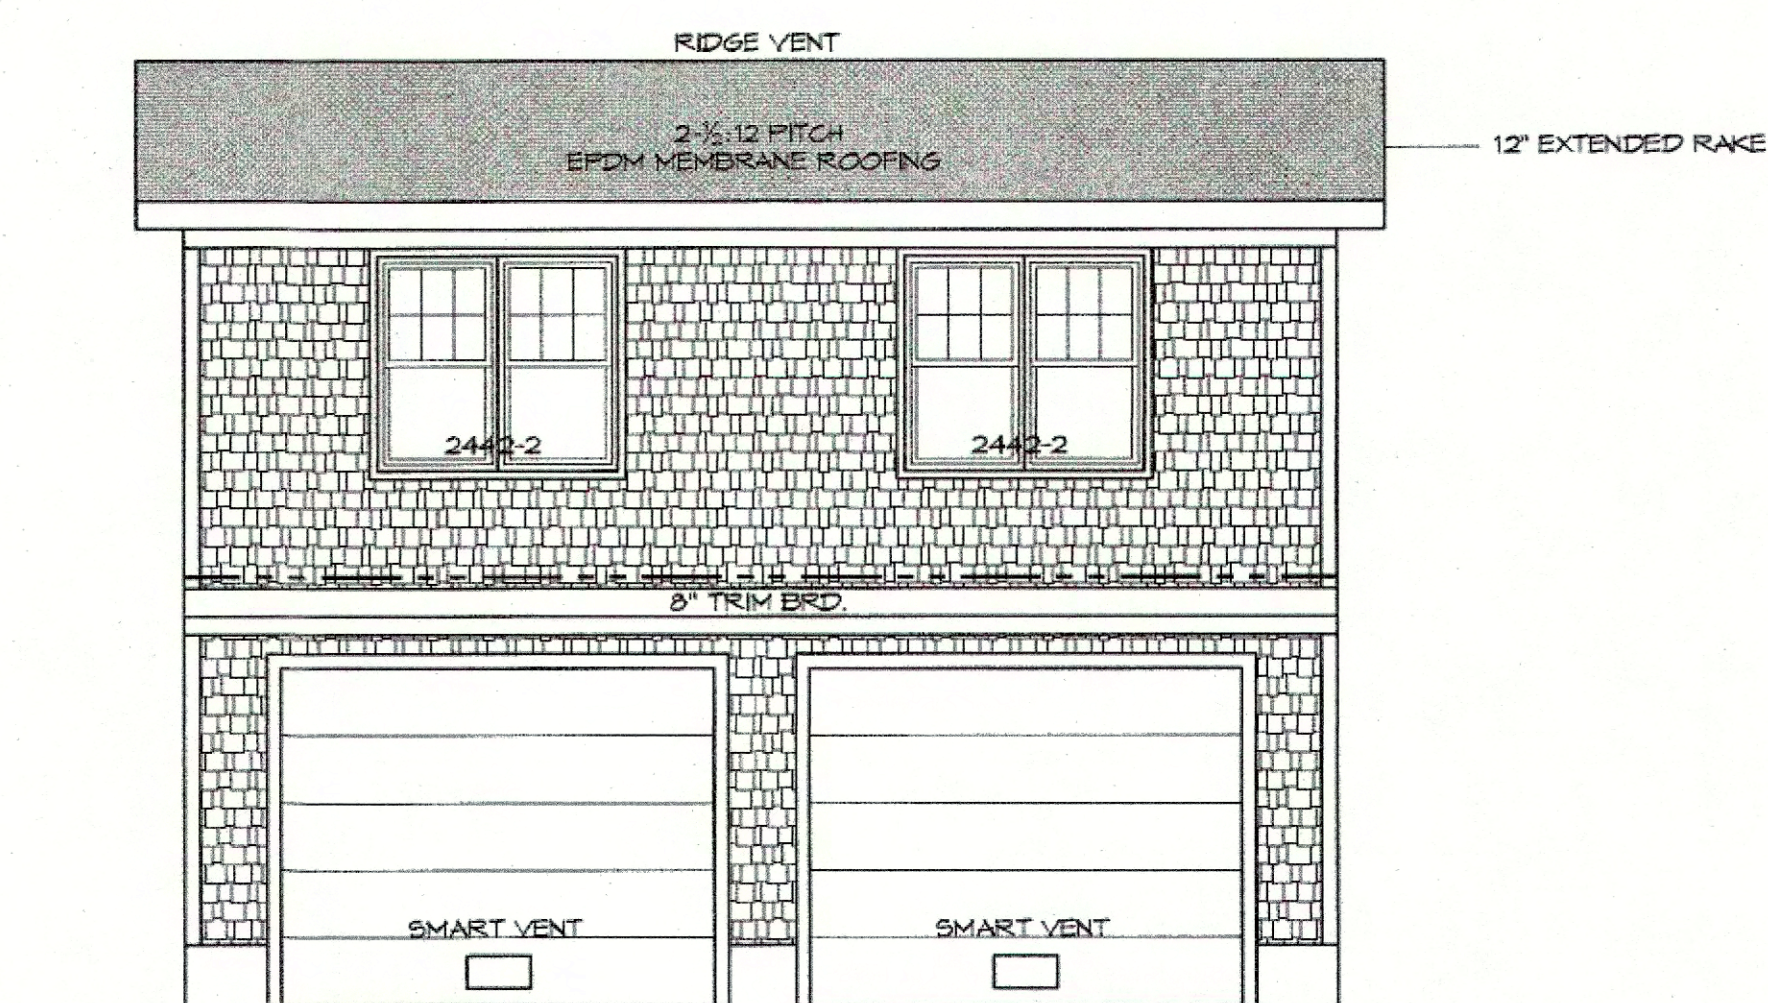

1 FRONT ELEVATION  
3.2 SCALE: 1/4" = 1'-0"

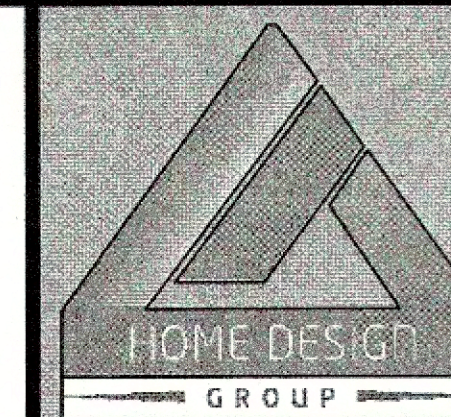

**HDC**  
Home Design Group

Professional Building Designers &amp; Residential Specialists

313 Main Street  
Fairhaven, Massachusetts 02715  
Office: 508.758.6708  
Email: [Info@Home-Design-Group.com](mailto:Info@Home-Design-Group.com)  
Website: [www.Home-Design-Group.com](http://www.Home-Design-Group.com)



**Gary D Brackins**  
Professional Building Designer  
American Institute of Building Design

## Creating where people live

## Sheet Description

## GARAGE ELEVATIONS

Drawings Prepared for:  
**JAMIE AND RUBY MEDEIROS**

PROPOSED RESIDENCE  
10 DIAMOND STREET  
FAIRHAVEN, MASSACHUSETTS

FAIRHAVEN, MASSACHUSETTE

Drawing Date: OCTOBER 12, 2022

2007

Drawing File Location:

|                        |        |        |        |        |        |        |        |        |
|------------------------|--------|--------|--------|--------|--------|--------|--------|--------|
| 2.2.14                 | 2.2.15 | 2.2.16 | 2.2.17 | 2.2.18 | 2.2.19 | 2.2.20 | 2.2.21 | 2.2.22 |
| Drawing File Location: |        |        |        |        |        |        |        |        |

## CONSTRUCTION DRAWINGS

THESE DRAWINGS ARE HEREBY  
RELEASED BY HOME DESIGN GROUP FOR  
PERMIT APPLICATION AND BUILDING  
CONSTRUCTION.

S H E E T

3.2

VERSION 1.6