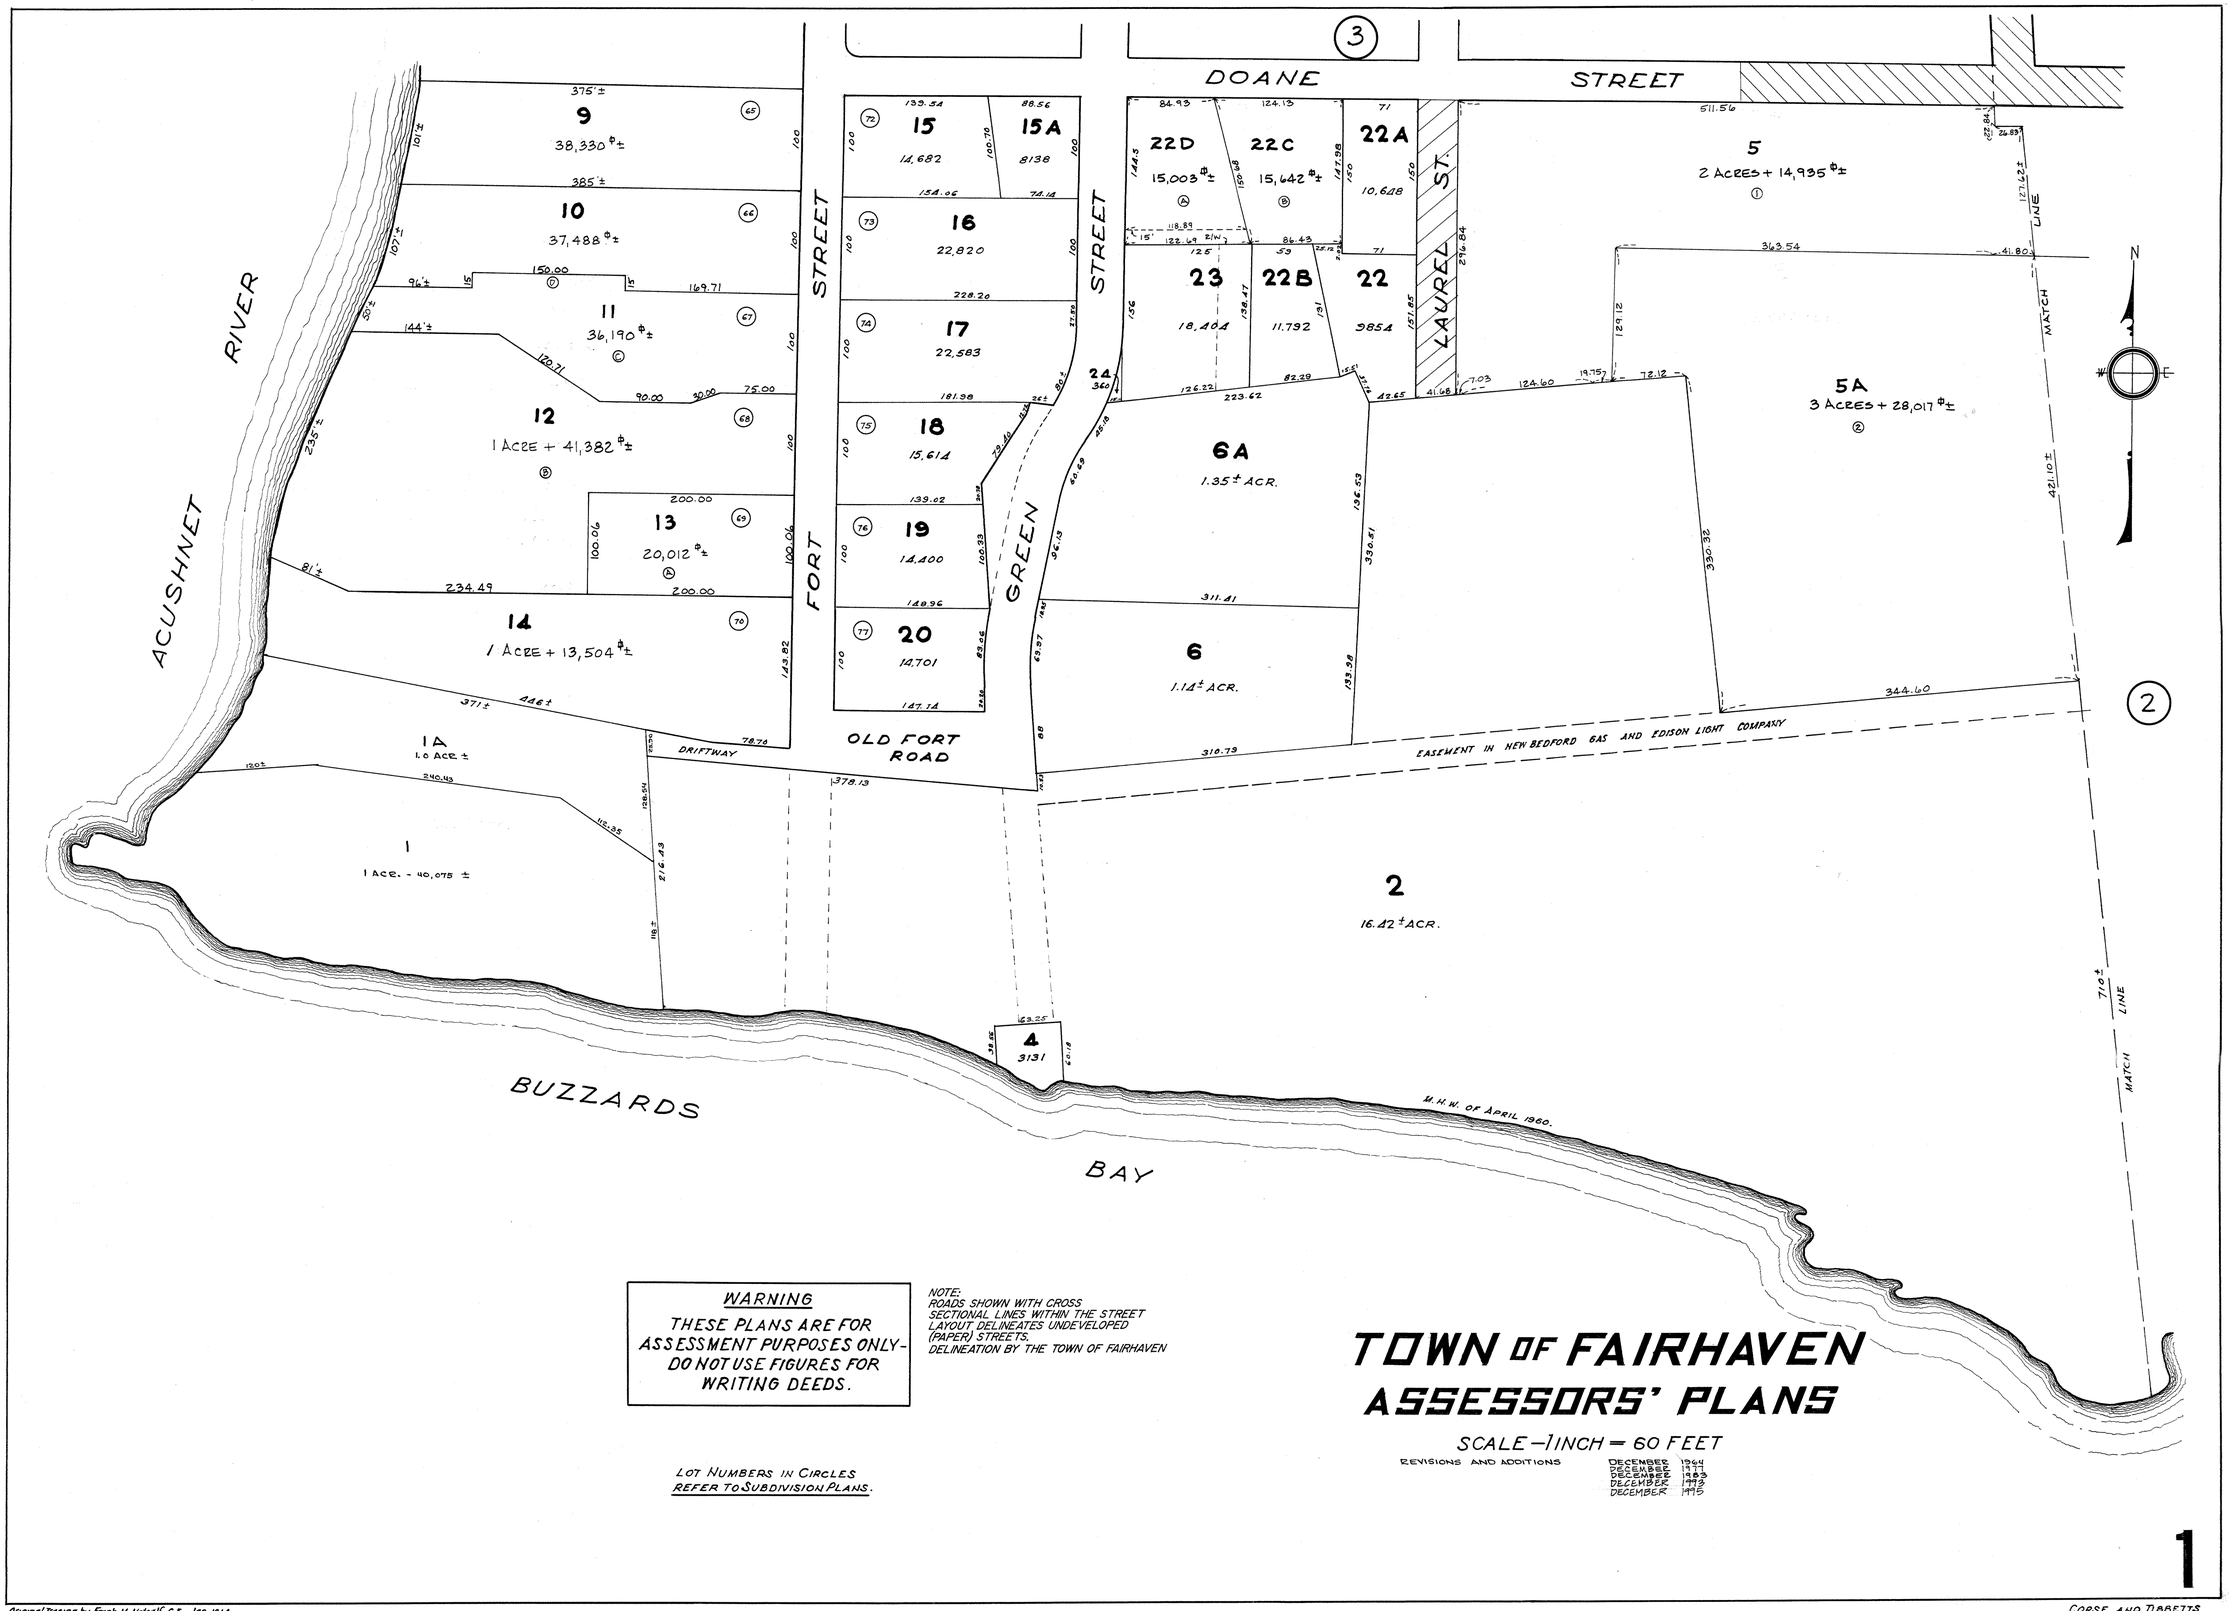

WARNING

THESE PLANS ARE FOR ASSESSMENT PURPOSES ONLY- DO NOT USE FIGURES FOR WRITING DEEDS.

NOTE:
ROADS SHOWN WITH CROSS SECTIONAL LINES WITHIN THE STREET LAYOUT DELINEATES UNDEVELOPED (PAPER) STREETS.
DELINEATION BY THE TOWN OF FAIRHAVEN

LOT NUMBERS IN CIRCLES REFER TO SUBDIVISION PLANS.

TOWN OF FAIRHAVEN ASSESSORS' PLANS

SCALE – 1 INCH = 60 FEET

REVISIONS AND ADDITIONS
DECEMBER 1964
DECEMBER 1977
DECEMBER 1983
DECEMBER 1993
DECEMBER 1995

1

Original Tracing by Frank M. McLoth, C.E. Jan. 1914.
Revised & retraced by Samuel H. Gerald, Surveyor, 1943.

CORSE AND TIBBETTS
ENGRS. & SURVEYORS
ROCHESTER, MASS.
REVISED & REDRAWN SEPT. 1960.