TOWN OF FAIRHAVEN
ASSESSORS PLANS

REVISIONS AND ADDITIONS BY:
N. DOUGLAS SCHNEIDER & ASSOCIATES, INC.
PROFESSIONAL CIVIL ENGINEERS
P.O. BOX 480, 1 COUNTY ROAD
MATTAPOISETT, MA. 02739
REVISED:
MAY 20, 2003

SCALE - 1 INCH = 60 FEET

NOTE - LOT NUMBERS IN CIRCLES REFER TO SUB-DIVISION PLANS.
REVISIONS AND ADDITIONS MADE JANUARY AND FEBRUARY - 1923
ALSO MARCH - 1934

REVISIONS AND ADDITIONS MADE DEC. 1937
" " " " JAN. 1939
" " " " FEB. 1947
" " " " JAN. 1948
JAN. 1954.
JAN. 1955.
APR. 1956.
FEB. 1957
JAN. 1960.
NOV. 1962.
DEC. 1968.
DEC. 1973
DEC. 1974

DEC. 1974
DEC. 1975
DEC. 1977
DEC. 1989
DEC. 1990
DEC. 1999

SEE NEW REVISION LIST ABOVE

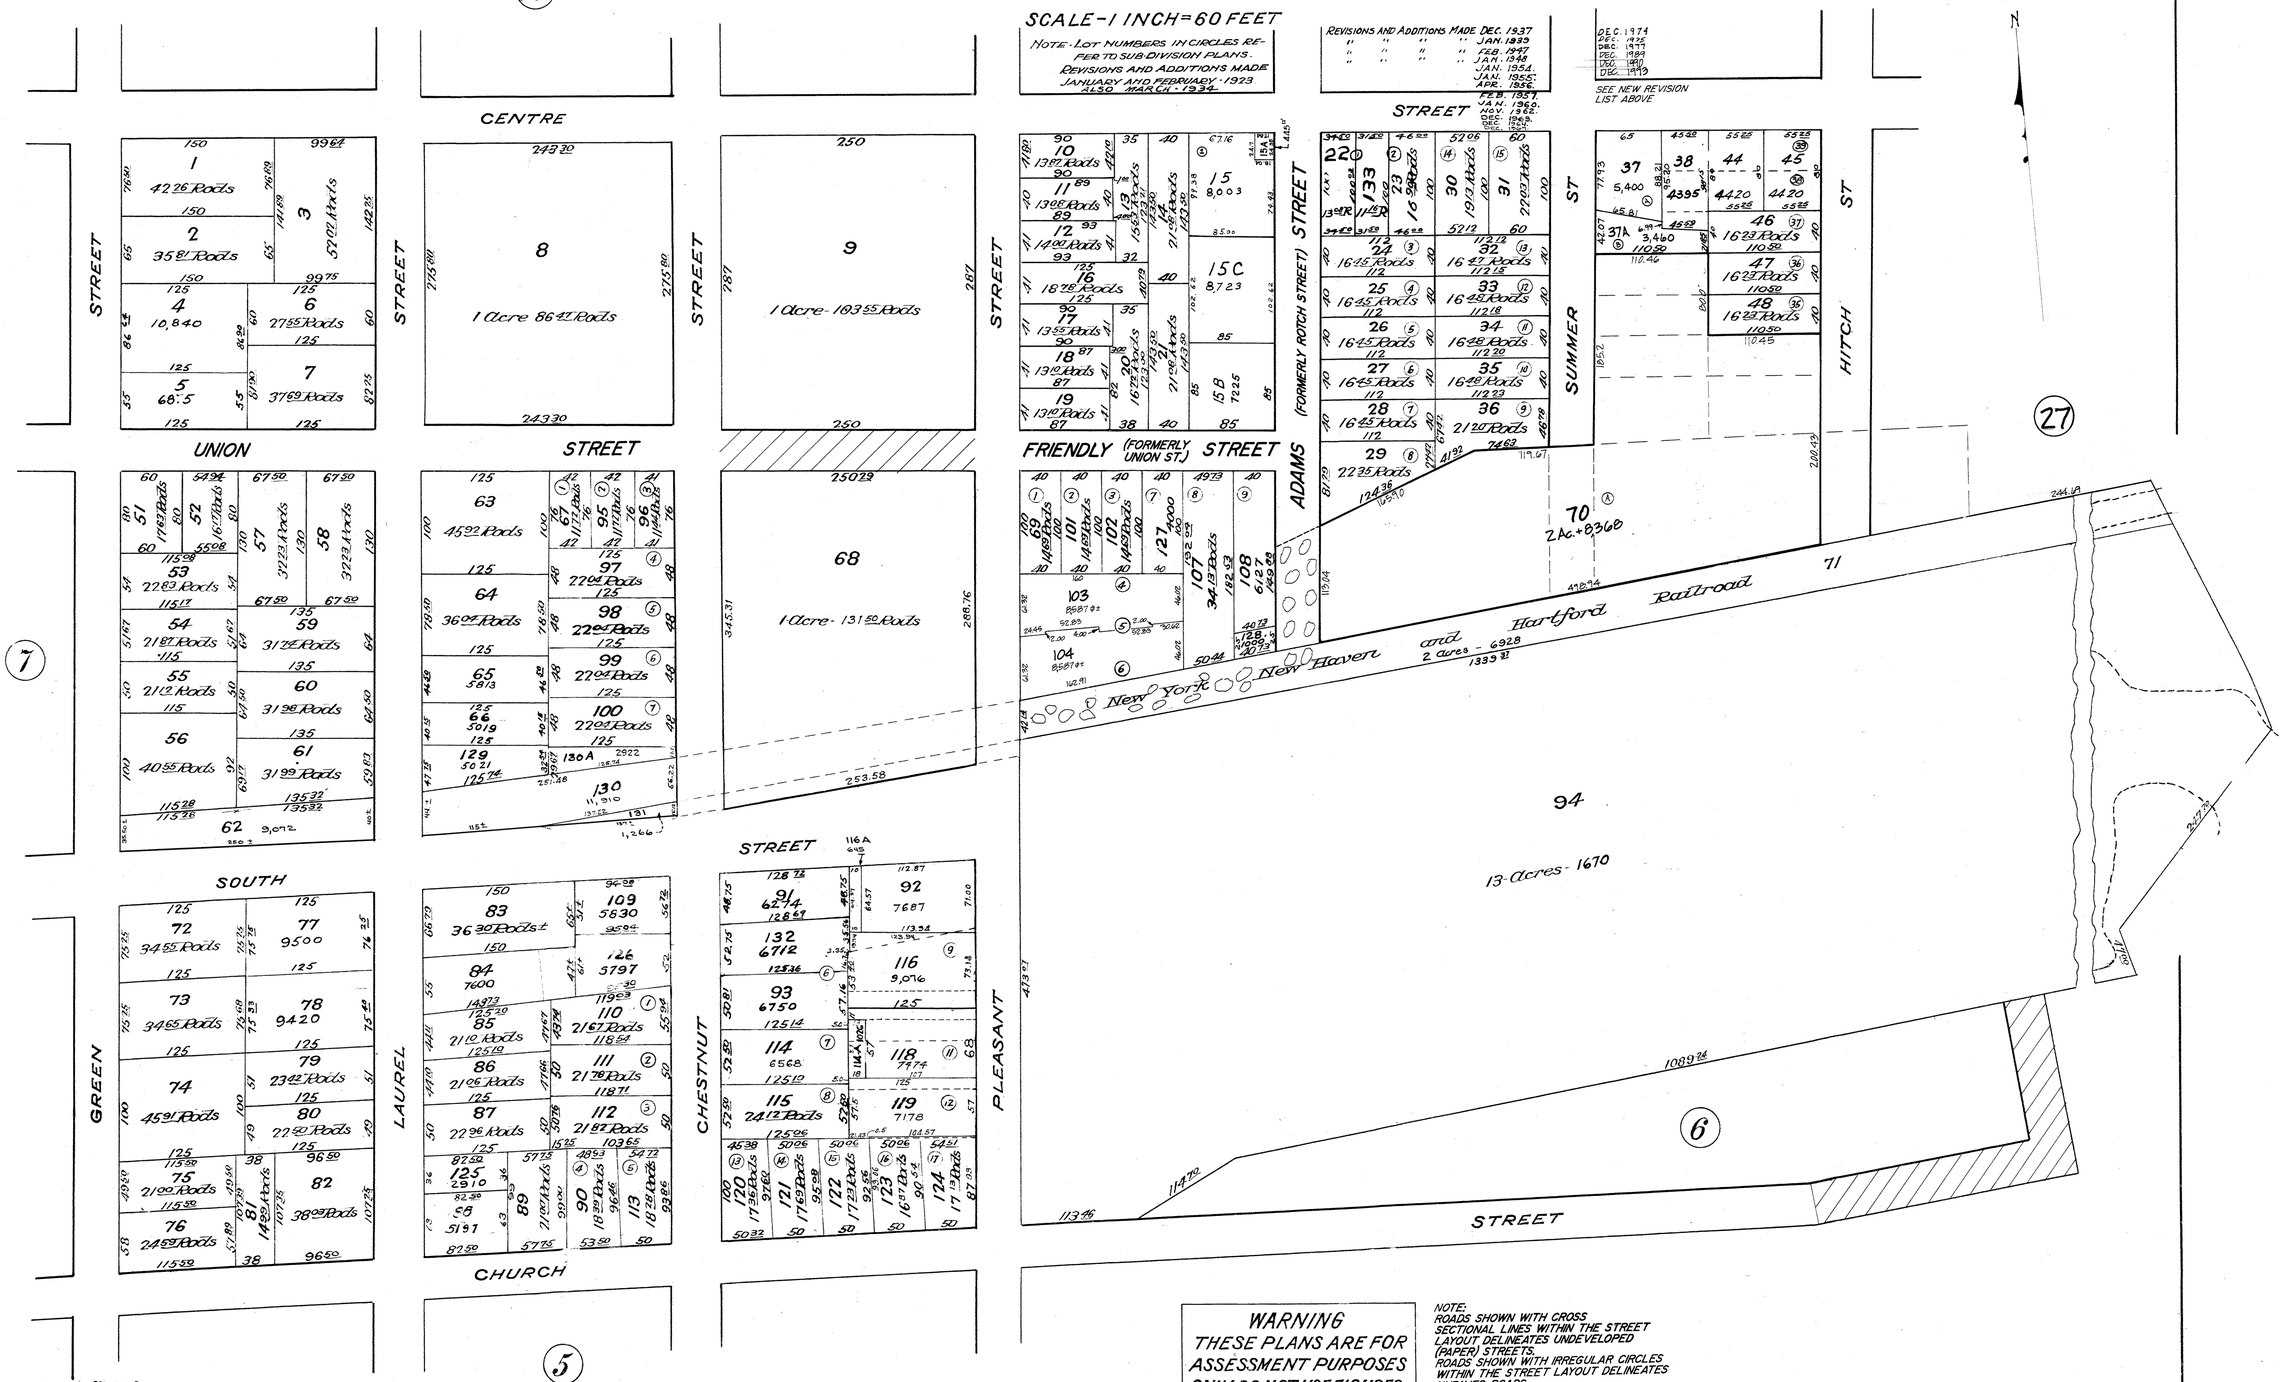

From office of
FRANK M. METCALF
Civil Engineer and Surveyor
25 Merchants Bk. Bldg.
New Bedford Mass.
Jan-1-1915

WARNING
THESE PLANS ARE FOR ASSESSMENT PURPOSES ONLY-DO NOT USE FIGURES FOR WRITING DEEDS

NOTE:
ROADS SHOWN WITH CROSS SECTIONAL LINES WITHIN THE STREET LAYOUT DELINEATES UNDEVELOPED (PAPER) STREETS.
ROADS SHOWN WITH IRREGULAR CIRCLES WITHIN THE STREET LAYOUT DELINEATES UNPAVED ROADS.
DELINEATION BY THE TOWN OF FAIRHAVEN