TOWN OF FAIRHAVEN
ASSESSORS PLANS

SCALE-1 INCH= 60 FEET

1953

Lot Numbers in Circles refer to Subdivision Plans.

Alterations and additions

JANUARY 1954.
JANUARY 1955.
APRIL 1958.
JANUARY 1960.
JAN. 1961.
SEPT. 1961.
DEC. 1963.
DEC. 1964.
DEC. 1966
DEC. 1967
DEC. 1968
DEC. 1969
DEC. 1973
DEC. 1985

WARNING
THESE PLANS ARE FOR ASSESSMENT PURPOSES ONLY-DO NOT USE FIGURES FOR WRITING DEEDS....

NOTE:
ROADS SHOWN WITH CROSS SECTIONAL LINES WITHIN THE STREET LAYOUT DELINEATES UNDEVELOPED (PAPER) STREETS.
DELINEATION BY THE TOWN OF FAIRHAVEN

REVISIONS AND ADDITIONS BY:
N. DOUGLAS SCHNEIDER & ASSOCIATES, INC.
PROFESSIONAL CIVIL ENGINEERS
P.O. BOX 480, 1 COUNTY ROAD
MATTAPOISETT, MA. 02739
APRIL 11, 2005
JUNE 19, 2006

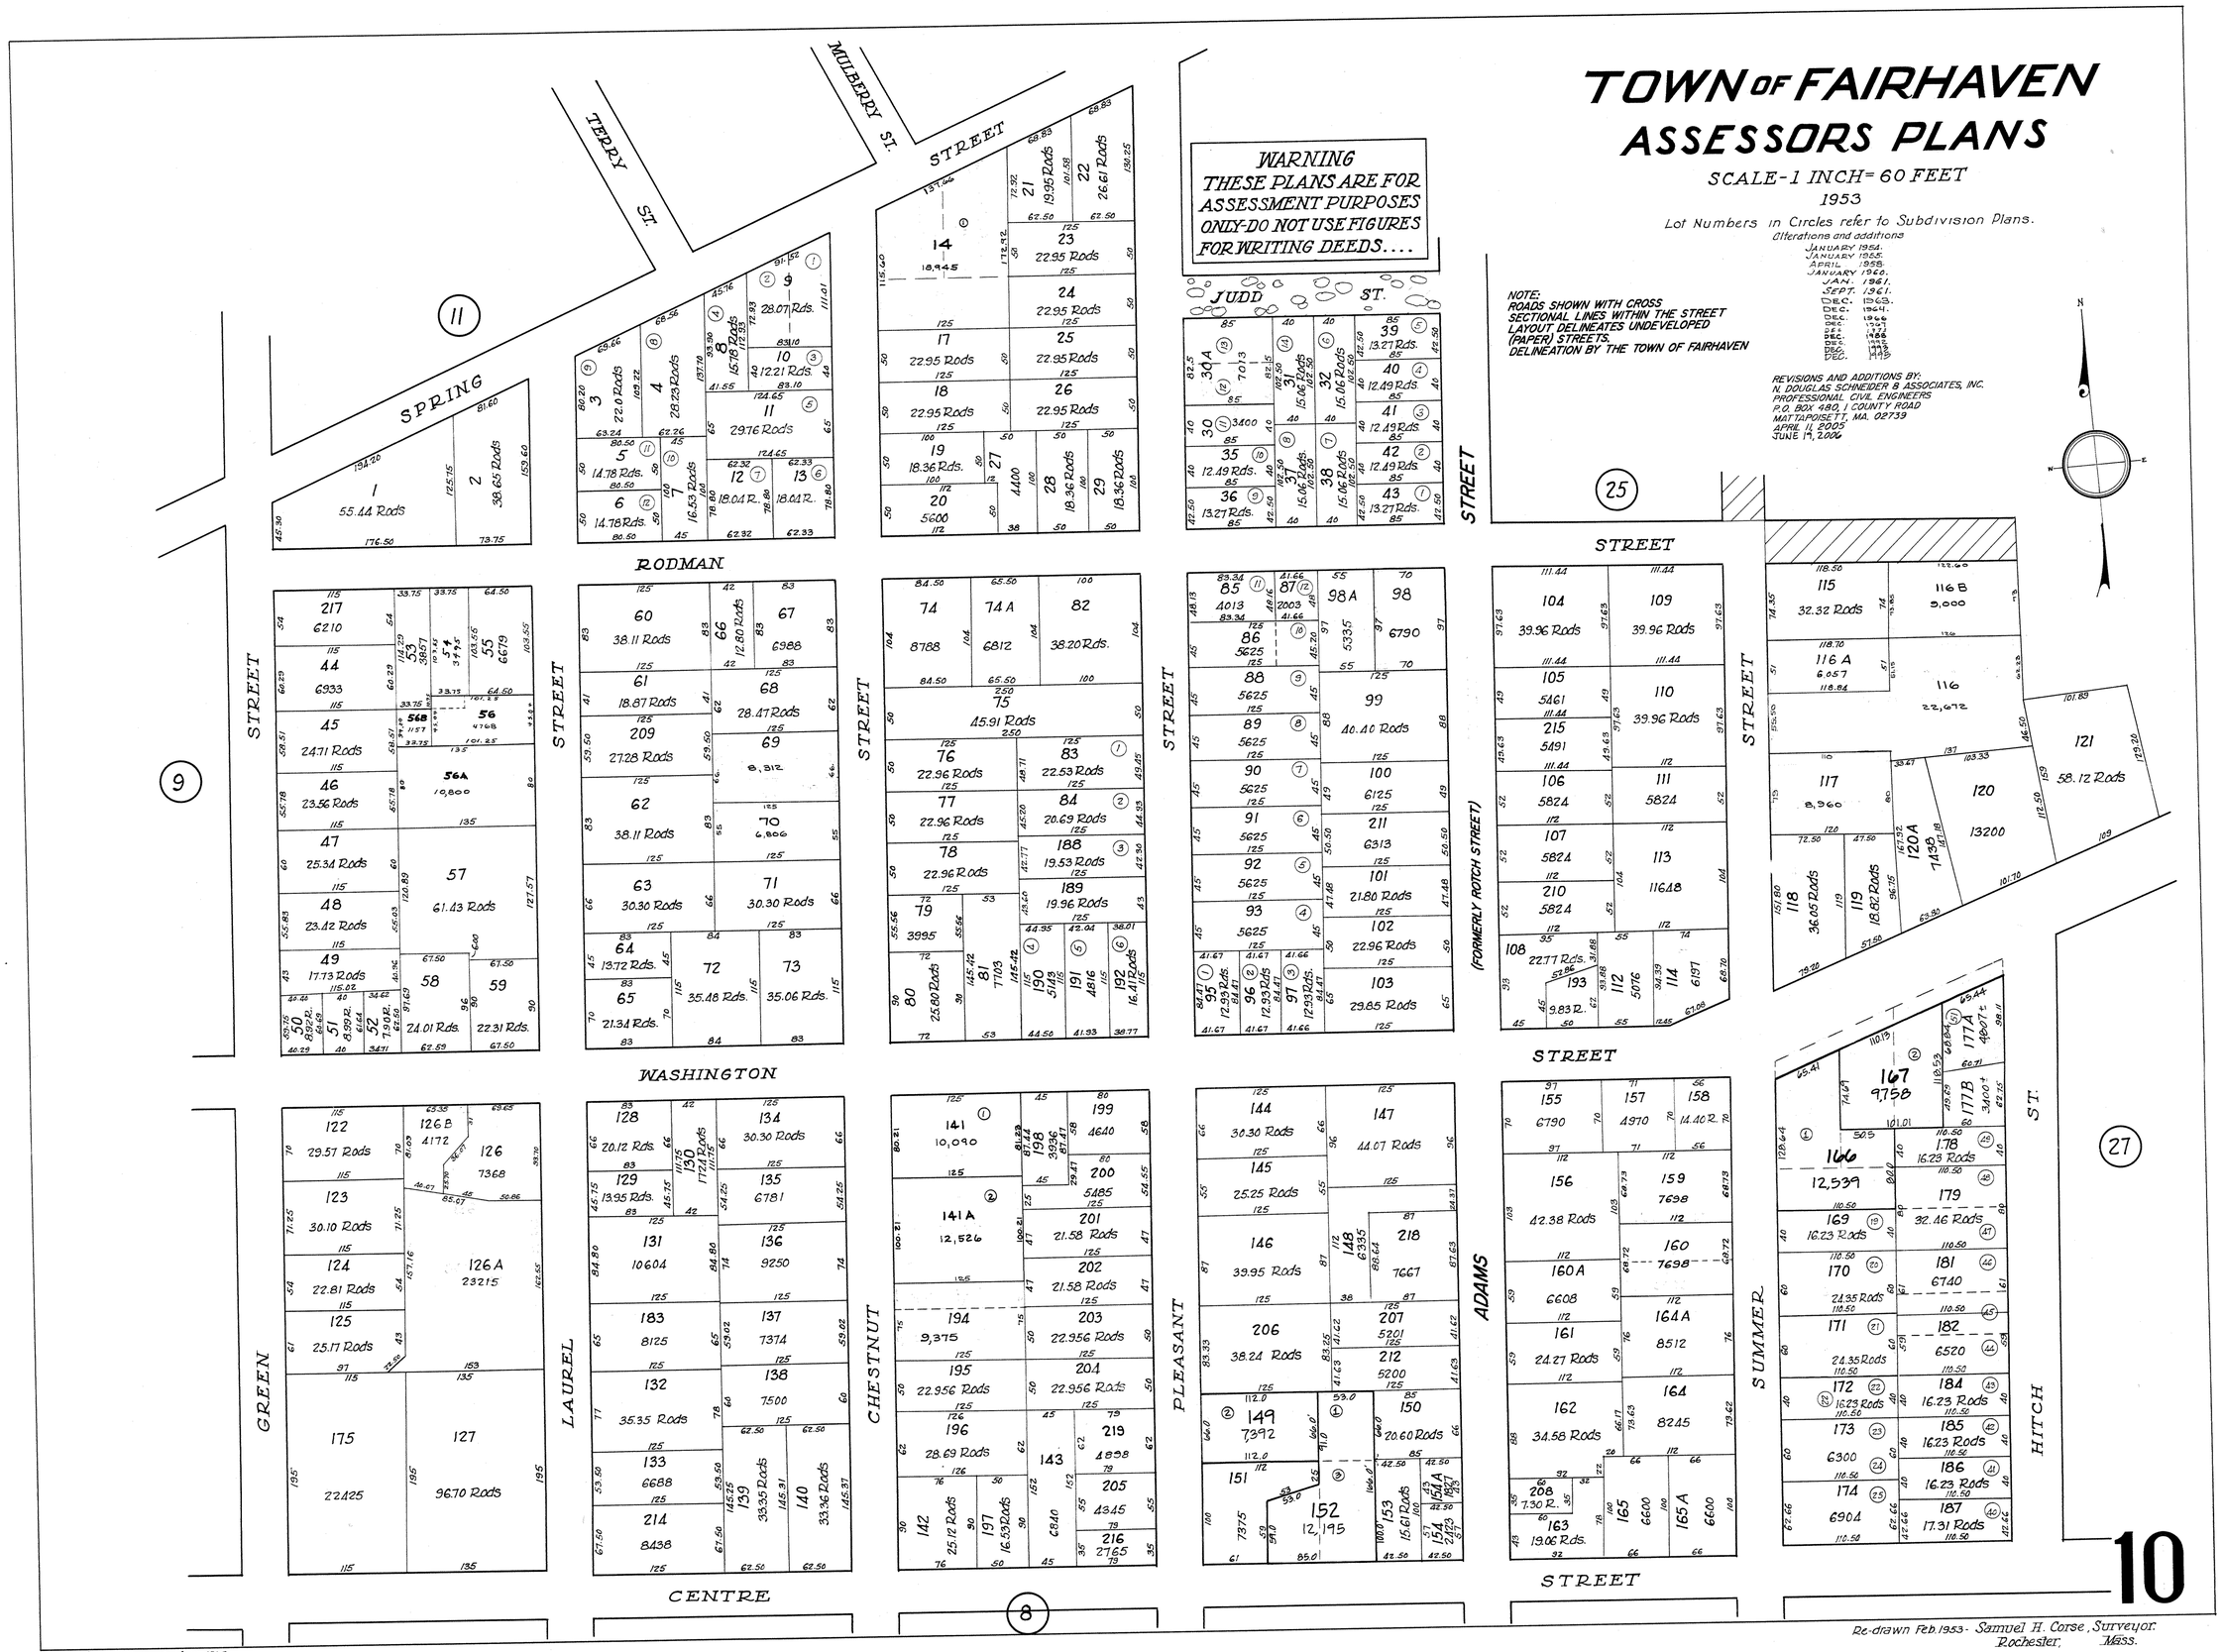

Original Tracing made Jan. 1915
by Frank M. Metcalf, C.E.

Re-drawn Feb. 1953 - Samuel H. Corse, Surveyor.
Rochester, Mass.