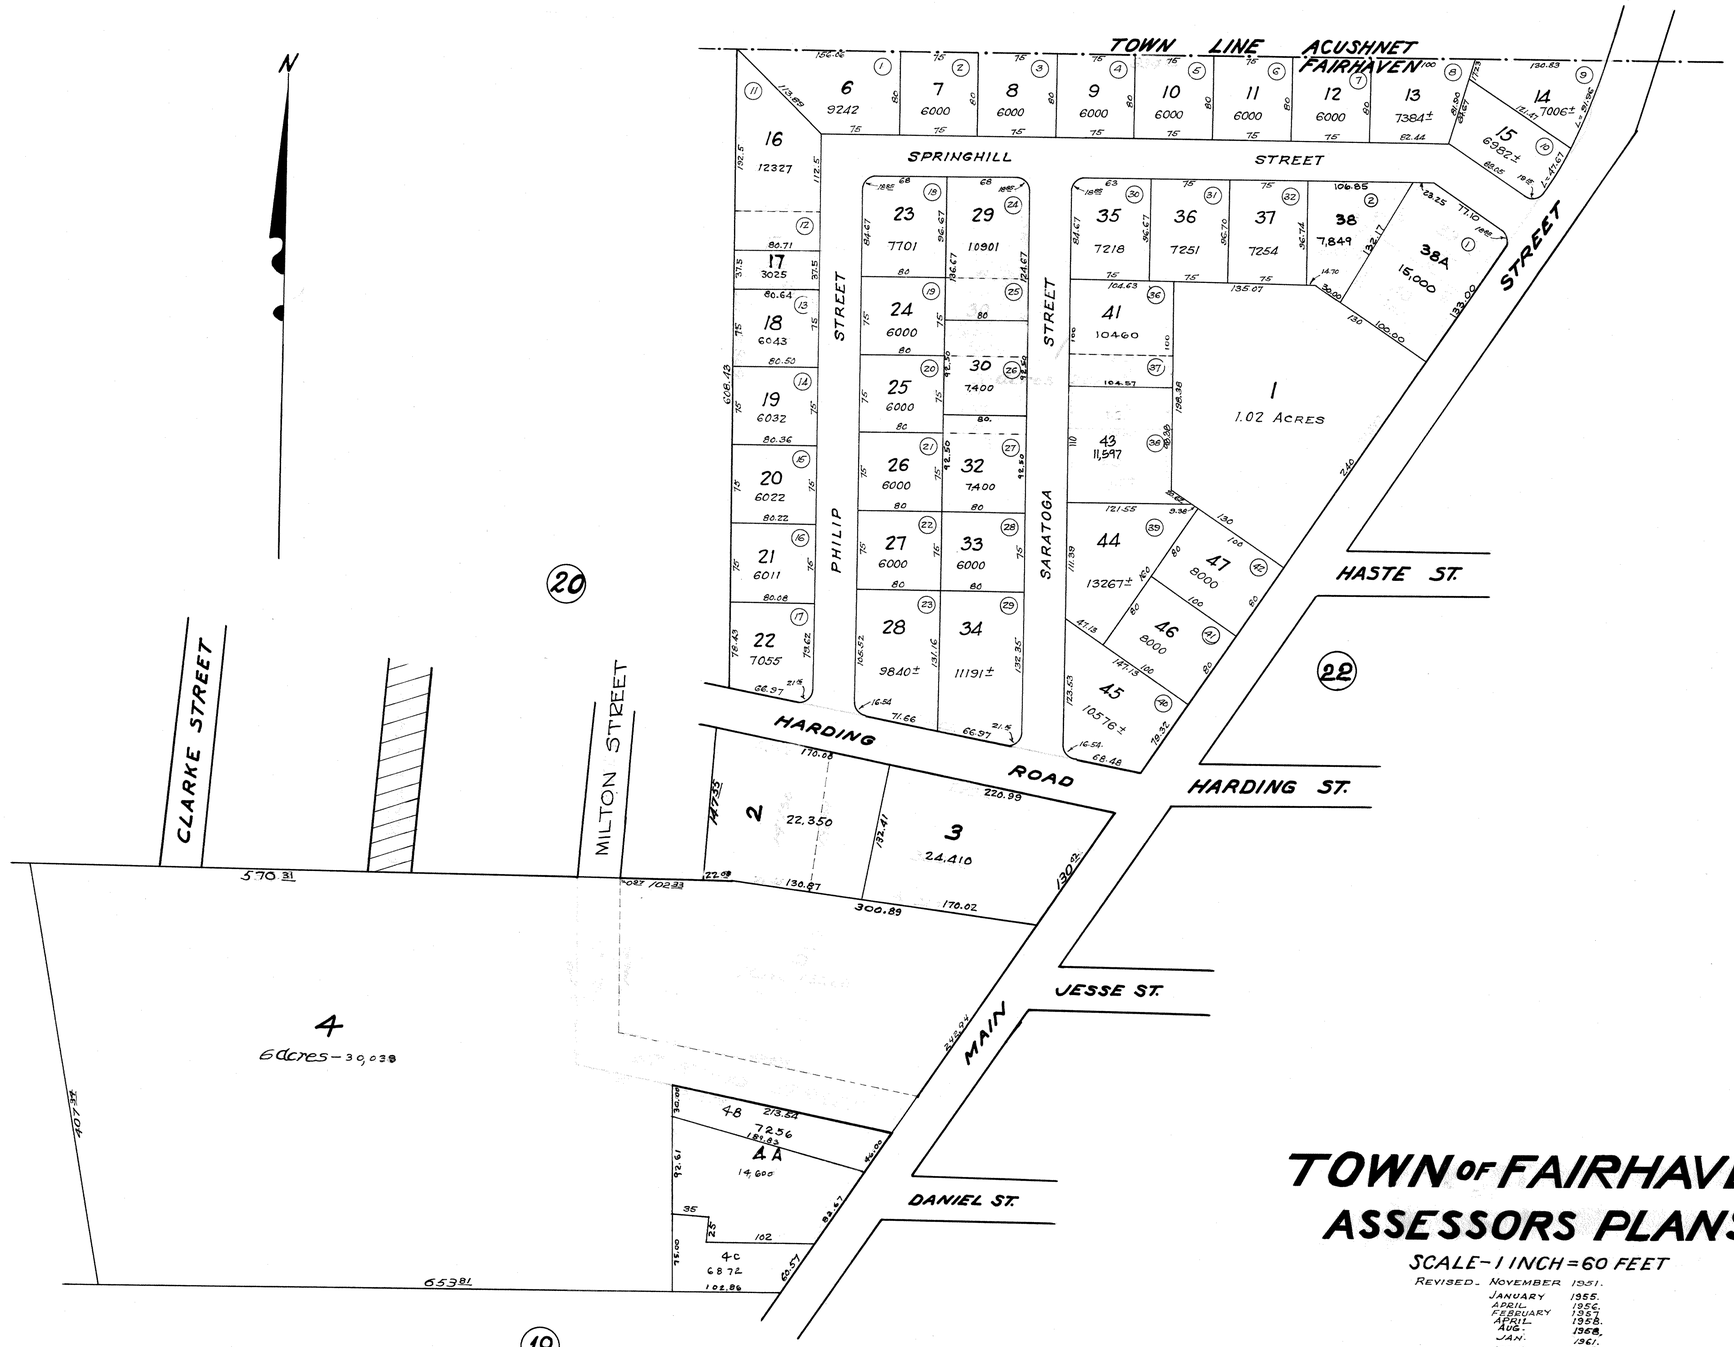

TOWN OF FAIRHAVEN
ASSESSORS PLANS

SCALE – 1 INCH = 60 FEET

REVISED – NOVEMBER 1951.
JANUARY 1955.
APRIL 1956.
FEBRUARY 1957.
APRIL 1958.
AUG. 1958.
JAN. 1961.
DEC. 1963.
JAN. 1966
DEC. 1982
DEC. 1987
DEC. 1990
DEC. 1993
AUG 1, 1994

WARNING
THESE PLANS ARE FOR ASSESSMENT PURPOSES ONLY-DO NOT USE FIGURES FOR WRITING DEEDS

NOTE:
ROADS SHOWN WITH CROSS SECTIONAL LINES WITHIN THE STREET LAYOUT DELINEATES UNDEVELOPED (PAPER) STREETS.
DELINEATION BY THE TOWN OF FAIRHAVEN

ORIGINAL PLAN BY
FRANK M. METCALF DEC. 1915
REVISED AND RETRACED SEPT. 1913 IN THE OFFICE OF
SAMUEL H. CORSE ROCHESTER