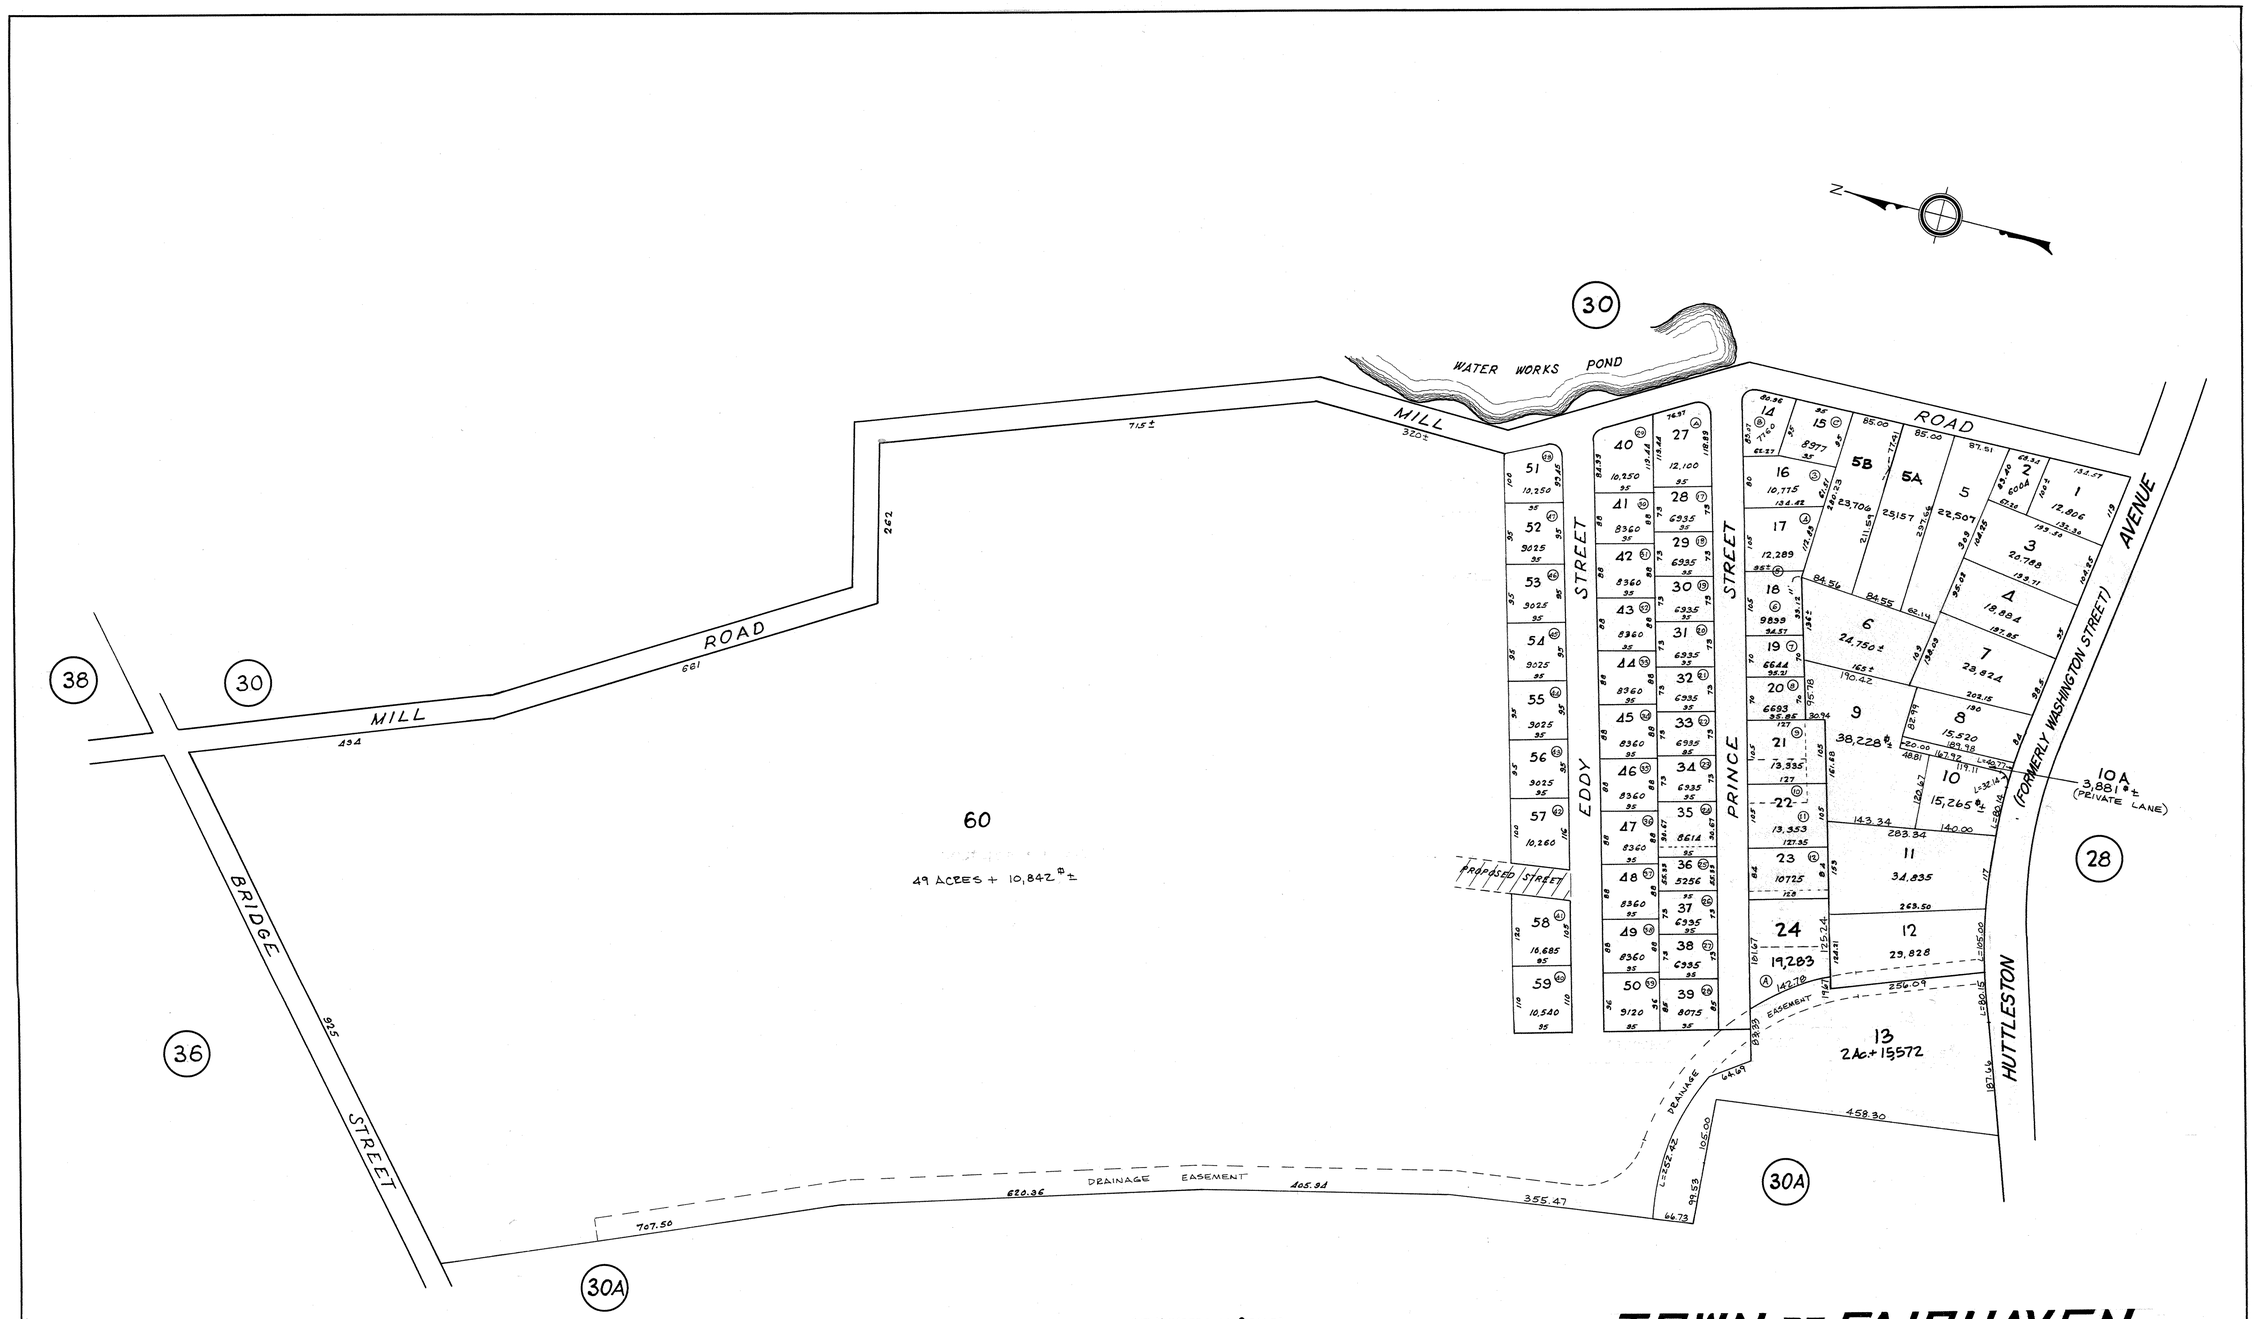

LOT NUMBERS IN CIRCLES REFER TO SUBDIVISION PLANS.

TOWN OF FAIRHAVEN ASSESSORS' PLANS

SCALE – 1 INCH = 100 FEET

WARNING

THESE PLANS ARE FOR ASSESSMENT PURPOSES ONLY- DO NOT USE FIGURES FOR WRITING DEEDS.

NOTE:
ROADS SHOWN WITH CROSS SECTIONAL LINES WITHIN THE STREET LAYOUT DELINEATES UNDEVELOPED (PAPER) STREETS.
DELINEATION BY THE TOWN OF FAIRHAVEN

ALTERATIONS AND ADDITIONS:

SEPT. 1961.	REVISIONS AND ADDITIONS BY:
DEC. 1964	N. DOUGLAS SCHNEIDER & ASSOCIATES, INC.
DEC. 1973	PROFESSIONAL CIVIL ENGINEERS
DEC. 1976	P.O. BOX 480, 1 COUNTY ROAD
DEC. 1977	MATTAPOISETT, MA. 02739
DEC. 1986	REVISED: JUNE 15, 2006
DEC. 1989	
DEC. 1993	

30-C

CORSE AND TIBBETTS
ENGINEERS & SURVEYORS
ROCHESTER, MASS.
DECEMBER 1960.