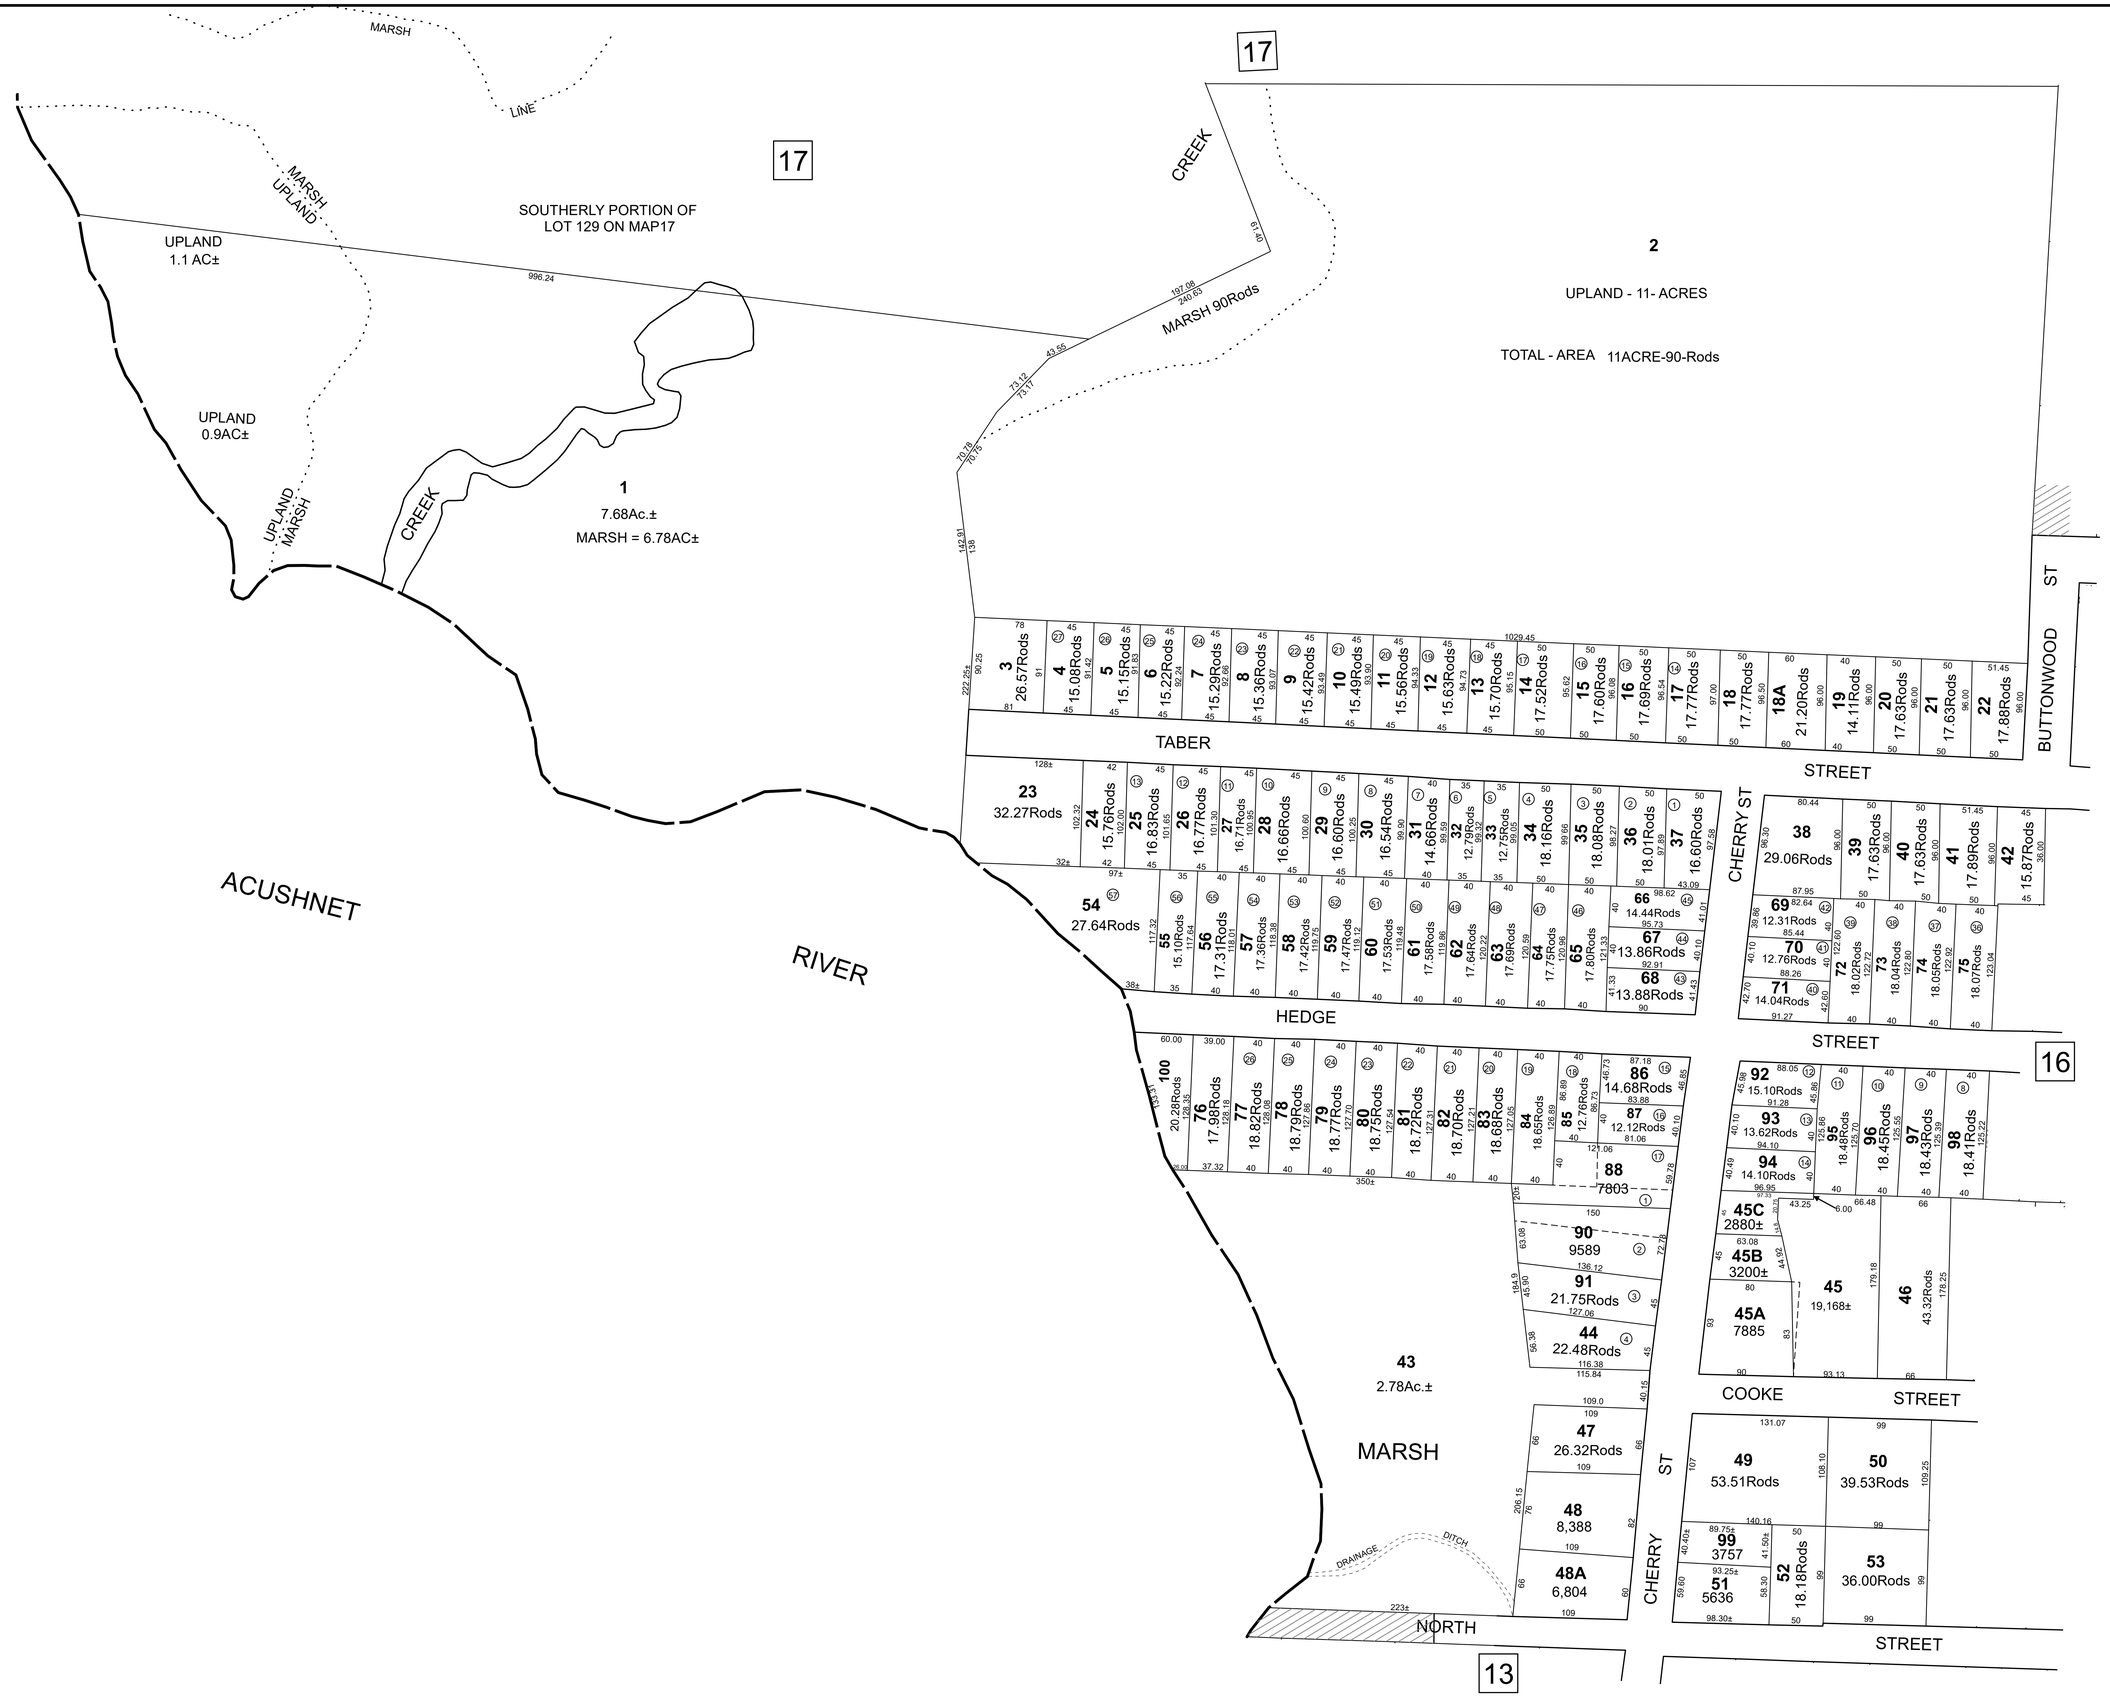

THIS MAP IS FOR ASSESSMENT PURPOSES. IT IS NOT VALID FOR LEGAL DESCRIPTION OR CONVEYANCE.

THE HORIZONTAL DATUM IS THE MASSACHUSETTS STATE PLANE COORDINATE SYSTEM, NAD 83.

ORIGINAL MAPPING BY FRANK M. METCALF, C.E.

COMPLETION DATE: JANUARY, 1914

REVISED & REPRINTED BY

CAI Technologies
Precision Mapping. Geospatial Solutions.
11 Pleasant Street, Littleton, NH 03561
800.322.4540 - www.cai-tech.com

LEGEND

AREA SURVEYED	Ac / Rods	SUBDIVISION LOT NO.	2
PARCEL NUMBER	62	RIGHT OF WAY/ACCESS	60'
RECORD DIMENSION	100	COMMON OWNERSHIP	OR
WATER		ADJACENT MAP	3

N

SCALE: 1" = 60'

FEET 60 30 0 60 120 180

METERS 10 5 0 10 20 30

REVISED TO: MAY 1, 2024

PROPERTY MAPS

FAIRHAVEN

MASSACHUSETTS

TOWN OF FAIRHAVEN MA INCORPORATED FEB 2, 1787

INDEX DIAGRAM

MAP NO.

15