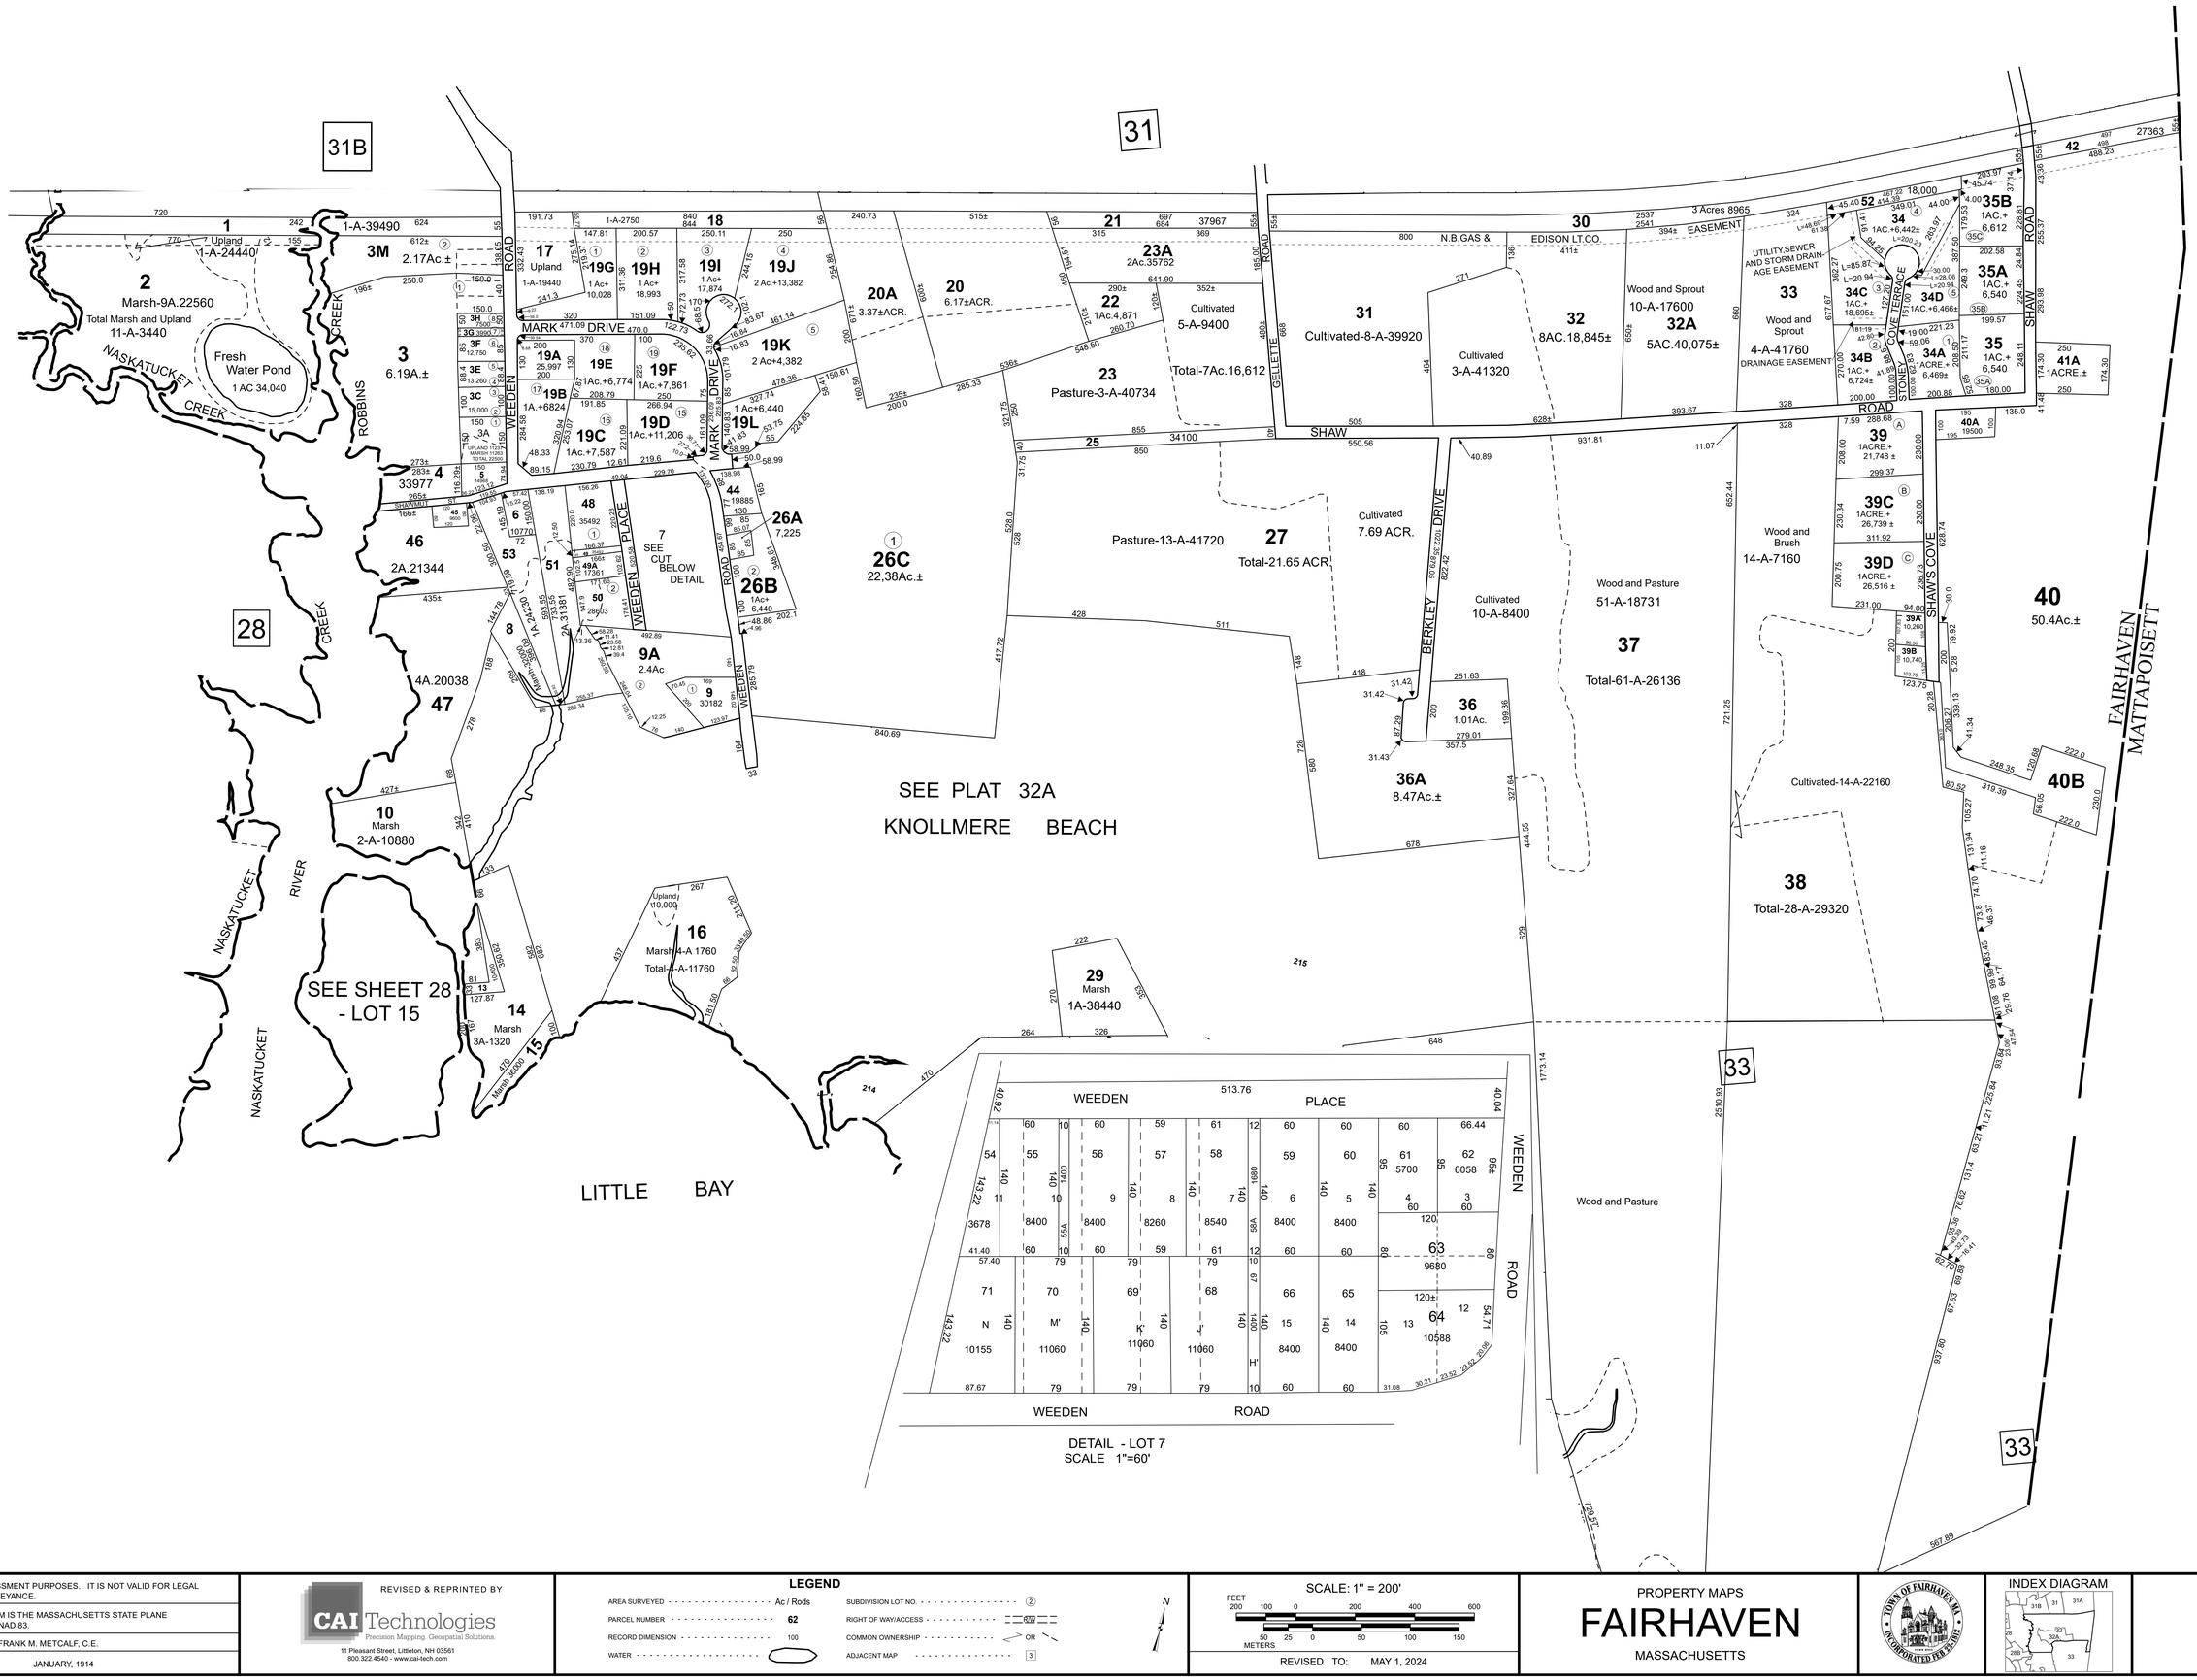

THIS MAP IS FOR ASSESSMENT PURPOSES. IT IS NOT VALID FOR LEGAL DESCRIPTION OR CONVEYANCE.

THE HORIZONTAL DATUM IS THE MASSACHUSETTS STATE PLANE COORDINATE SYSTEM, NAD 83.

ORIGINAL MAPPING BY FRANK M. METCALF, C.E.

COMPLETION DATE: JANUARY, 1914

REVISED & REPRINTED BY

CAI Technologies
Precision Mapping. Geospatial Solutions.
11 Pleasant Street, Littleton, NH 03561
800.322.4540 - www.cai-tech.com

LEGEND

- AREA SURVEYED ..... Ac / Rods
- PARCEL NUMBER 62
- RECORD DIMENSION 100
- WATER .....
- SUBDIVISION LOT NO. ..... (2)
- RIGHT OF WAY/ACCESS 600
- COMMON OWNERSHIP ..... OR
- ADJACENT MAP 3

N

SCALE: 1" = 200'

FEET 200 100 0 200 400 600

METERS 50 25 0 50 100 150

REVISED TO: MAY 1, 2024

PROPERTY MAPS

FAIRHAVEN

MASSACHUSETTS

TOWN OF FAIRHAVEN MA. INCORPORATED FEB 25 1812

INDEX DIAGRAM

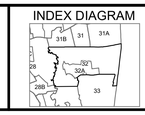

MAP NO.

32